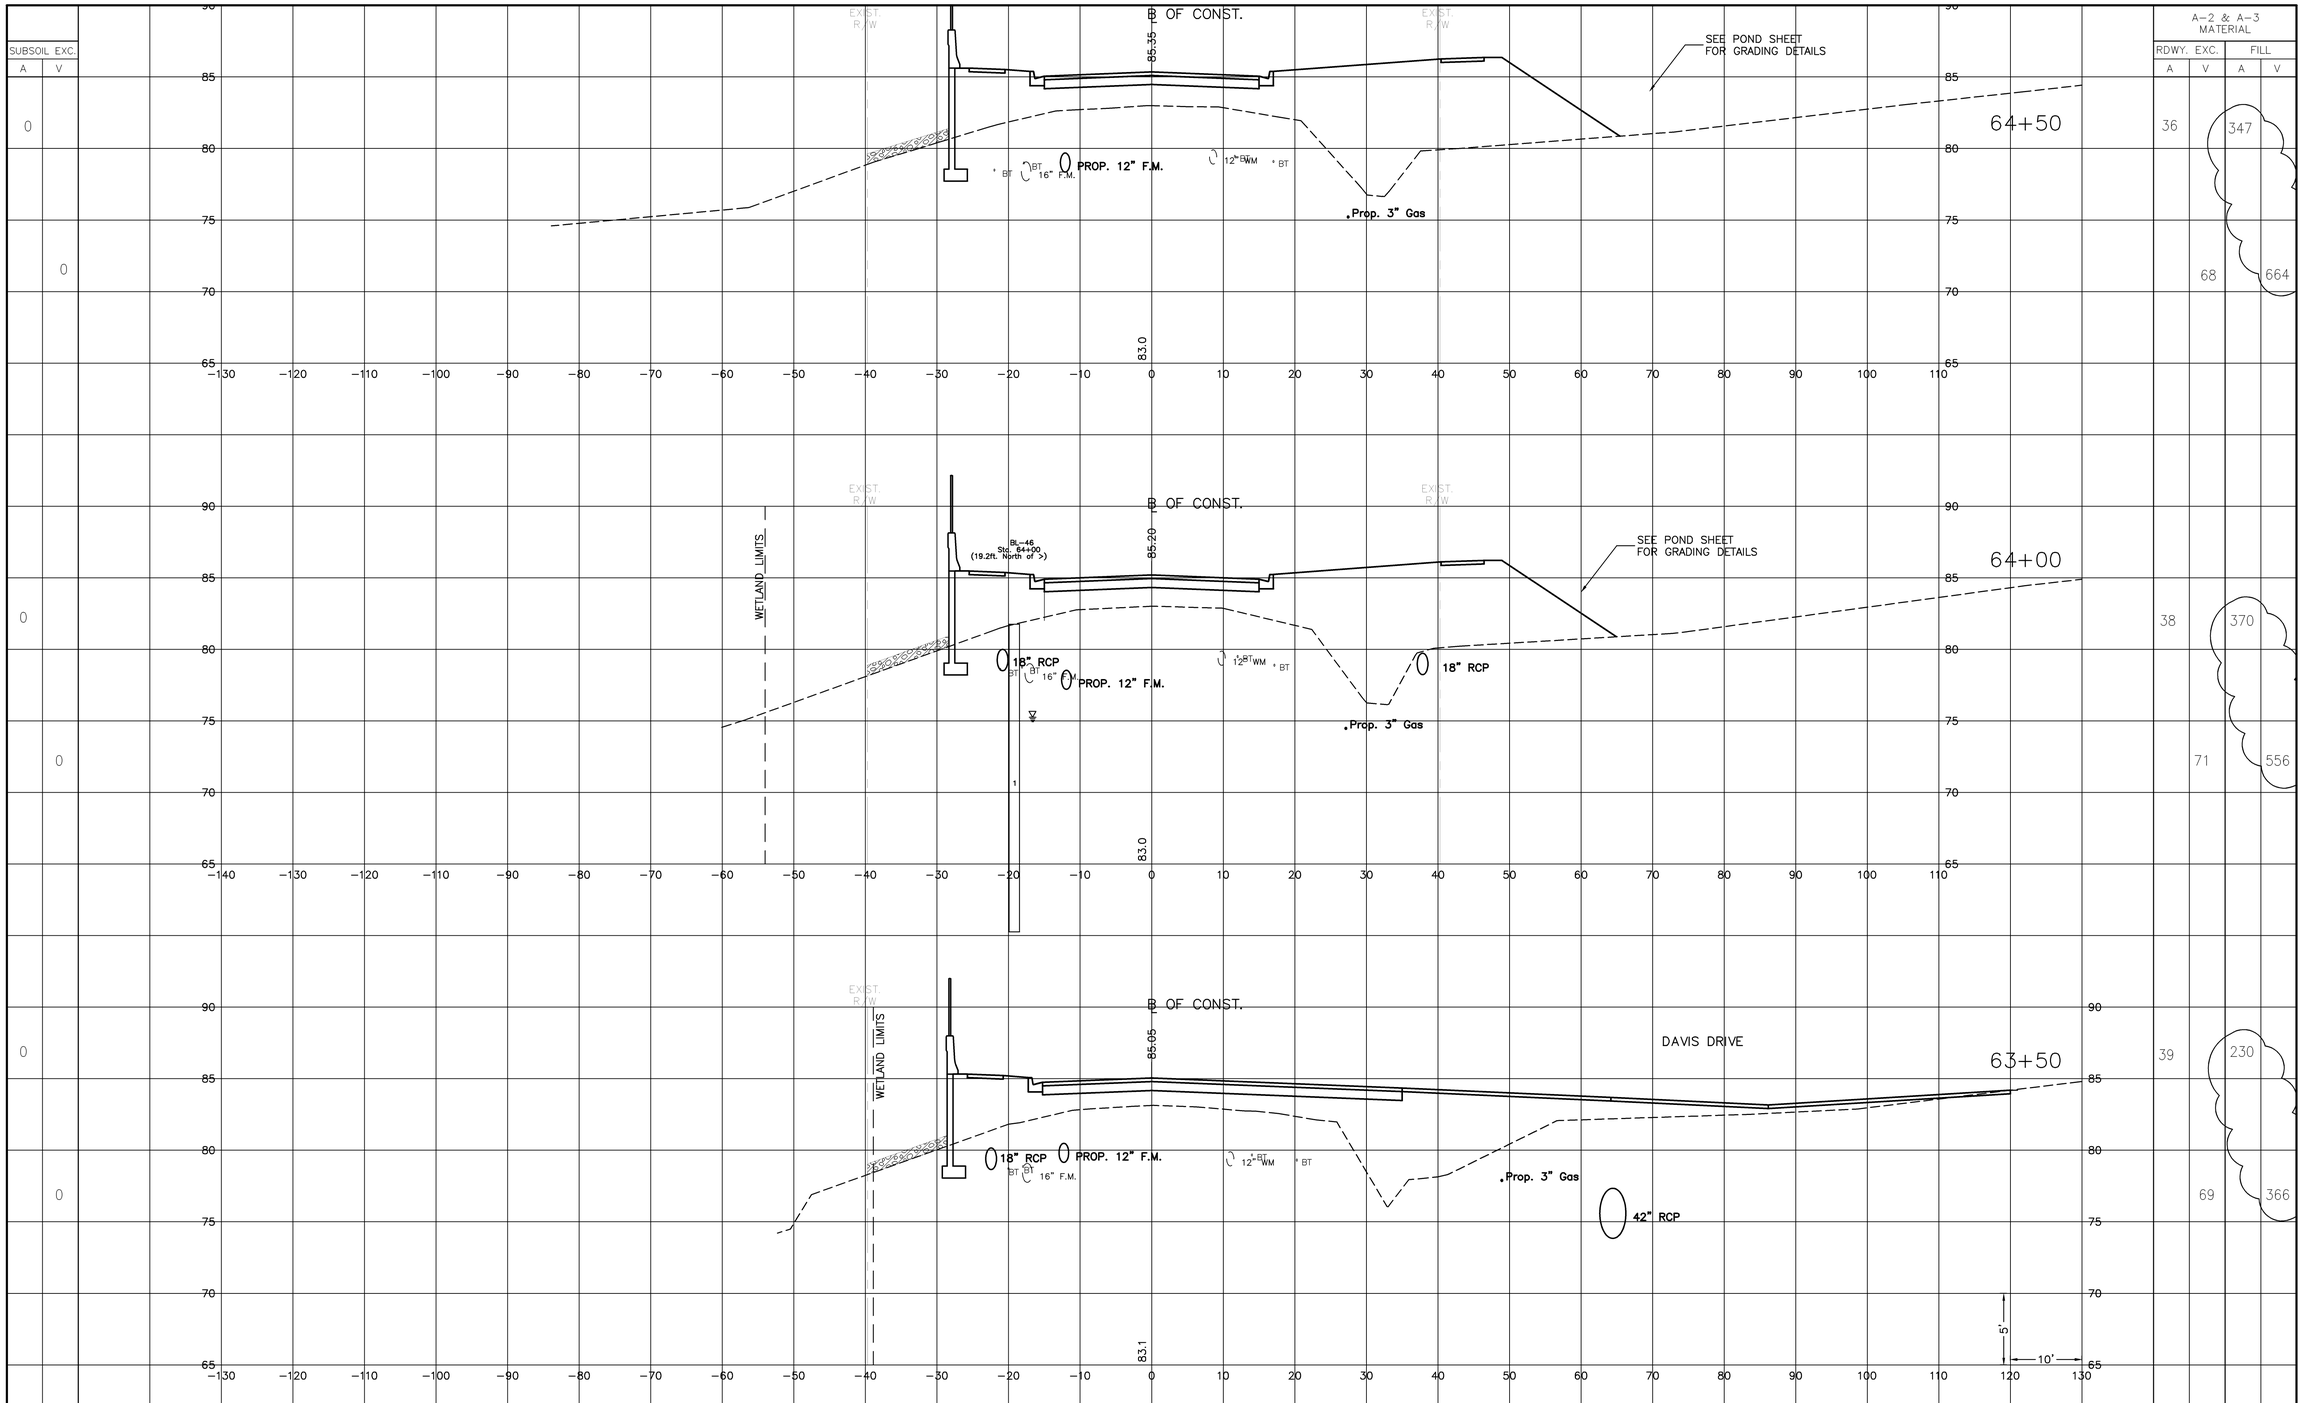

	INITIAL	DATE	NO.	BY	REVISIONS	DATE
FIELD BOOK			A	RBL	REMOVED ROCKPAD, ADDED RETAINING WALL, REVISED FILL QUANTITIES	3/26/10
DRAWN BY						
SURVEYED BY						
CHECKED BY	RBL					
SCALE:						

BASKERVILLE-DONOVAN, INC.
325 JOHN KNOX ROAD, BLDG. 200
TALLAHASSEE, FLORIDA 32303 (850)656-1212
ENGINEERING BUSINESS: EB-0000340

RANDALL B. LANE
P.E. LICENSE NO. 56892

PROJECT
BUCK LAKE ROAD
PHASE III

SHEET TITLE
CROSS SECTIONS

COMPUTER FILE – sect.dwg
FILE NO.
PROJECT NO. 50908.09

SHEET 44 OF 81