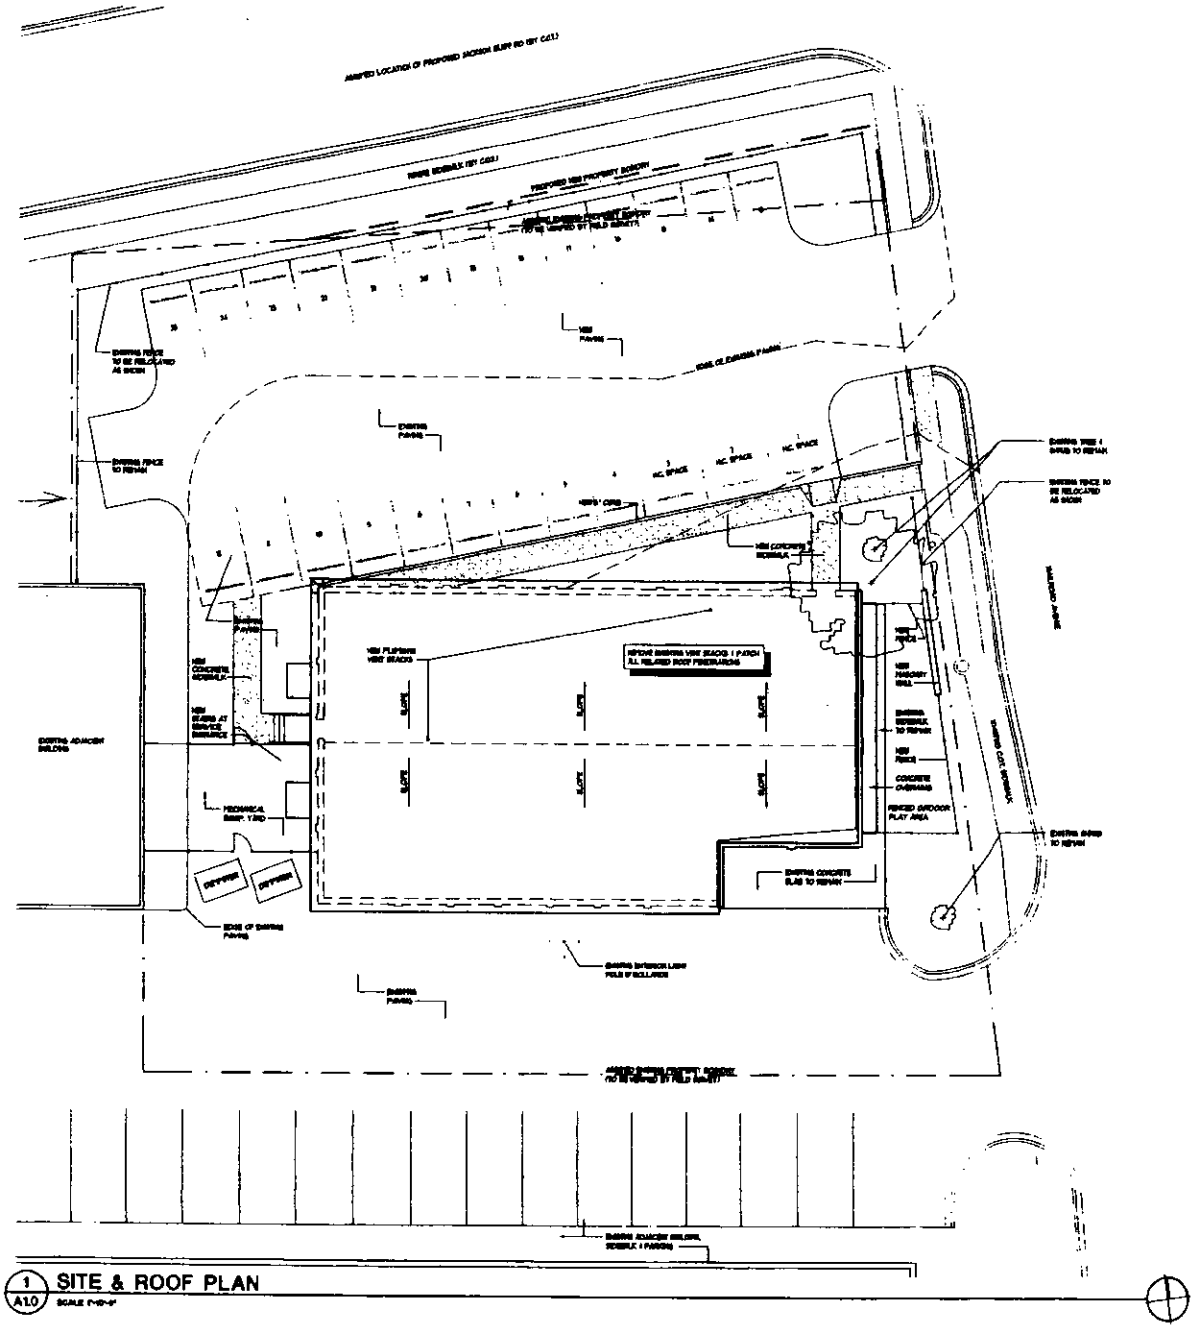

1 A1.0 SITE & ROOF PLAN

NOTES

BARNETT FRONCZAK ARCHITECTS

PROJECT CODE

14 OCTOBER 2002
DATE

REVISED

LEON COUNTY
DENTAL CLINIC
- SCHEMATIC DESIGN

Tallahassee

A1.0

225 SOUTH ADAMS ST., TALLAHASSEE, FLORIDA 32
PHONE 850 224-6300 FAX 850

Attachment # 2
Page 4 of 4

20

NOTES

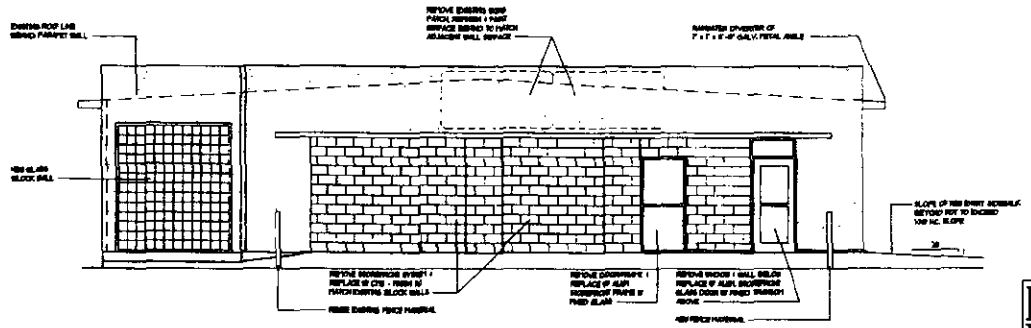

1 A3.1 EAST ELEVATION

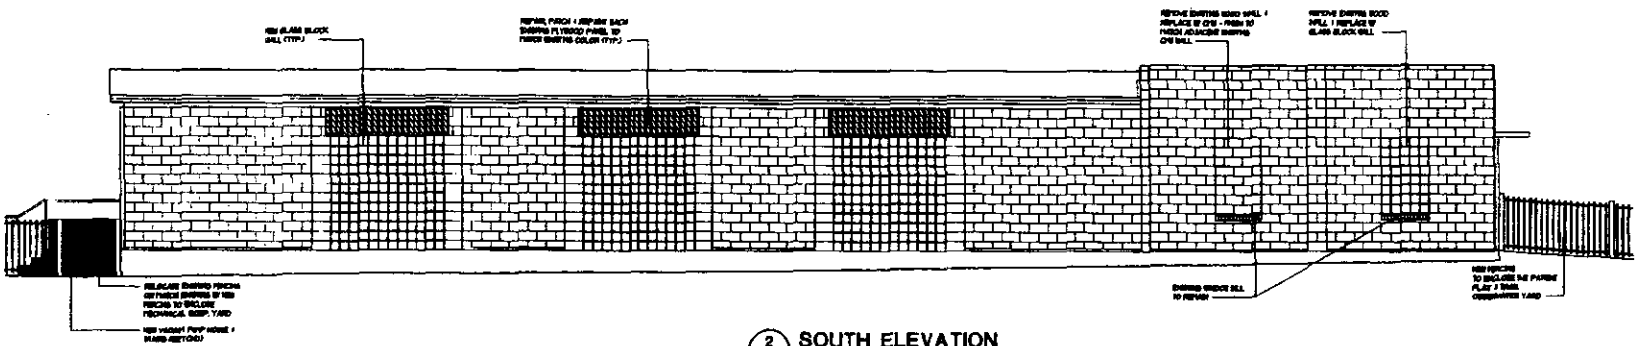

2 A3.1 SOUTH ELEVATION

BARNETT FRONCZAK ARCHITECTS

8870
PROJECT CODE

14 OCTOBER 2002
DATE

REVISED

LEON COUNTY
DENTAL CLINIC
- SCHEMATIC DESIGN

Tallahassee Florida

A3.1

225 SOUTH ADAMS ST. TALLAHASSEE, FLORIDA 32301
PHONE 850 224-4301 FAX 850 561-8978

Copyright, All Rights Reserved

Attachment # 2
Page 3 of 4

NOTES

LEGEND

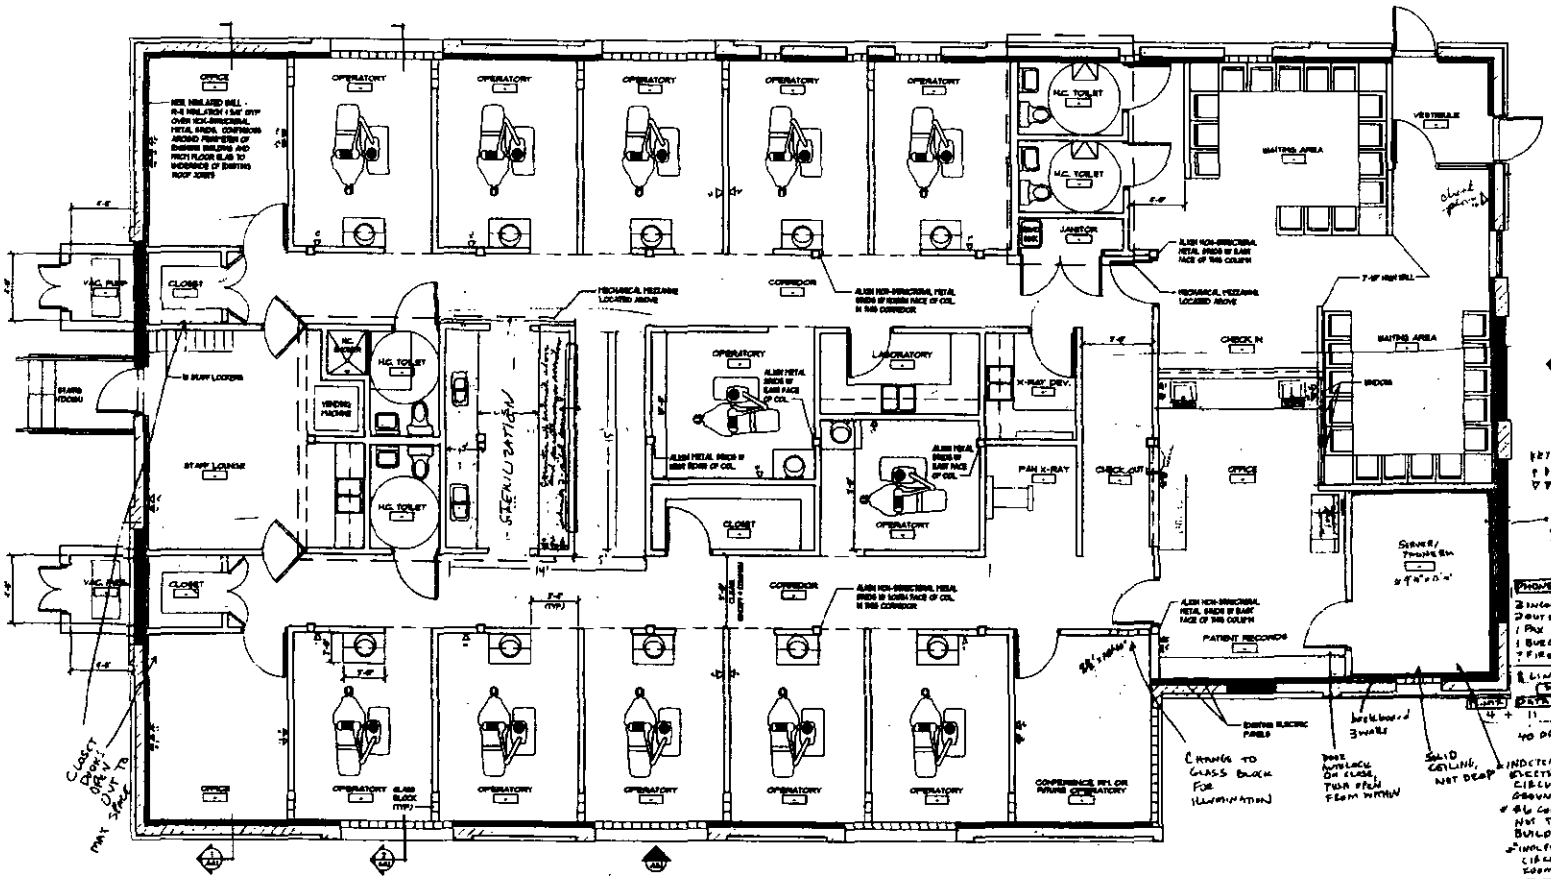

1 PLAN
A1.1 SCALE 1/4"=1'-0"

BARNETT FRONCZAK ARCHITECTS

8870
PROJECT CODE

14 OCTOBER 2002
DATE

REVISED

LEON COUNTY
DENTAL CLINIC
SCHEMATIC DESIGN

Tallahassee Florida

A1.1

225 SOUTH ADAMS ST., TALLAHASSEE FLORIDA 32
PHONE 850 224-1301 FAX 561-

Attachment # 2
Page 2 of 4

20

NOTES

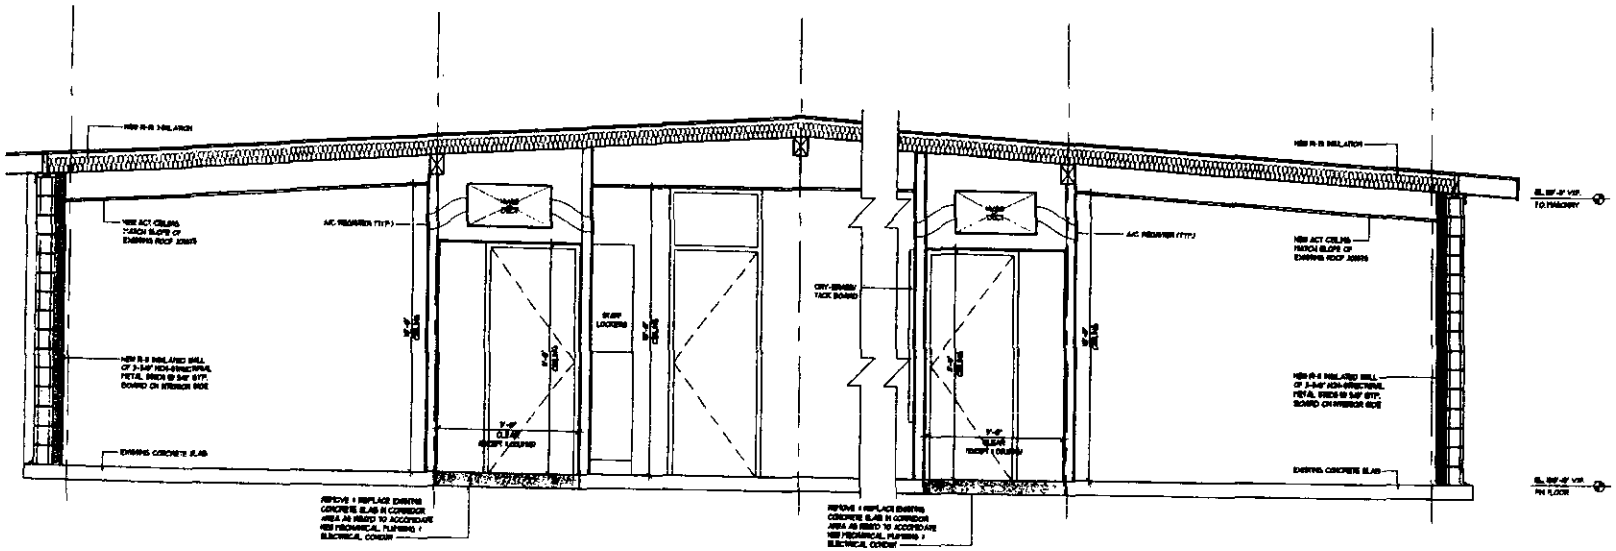

1 A4.1 SECTION

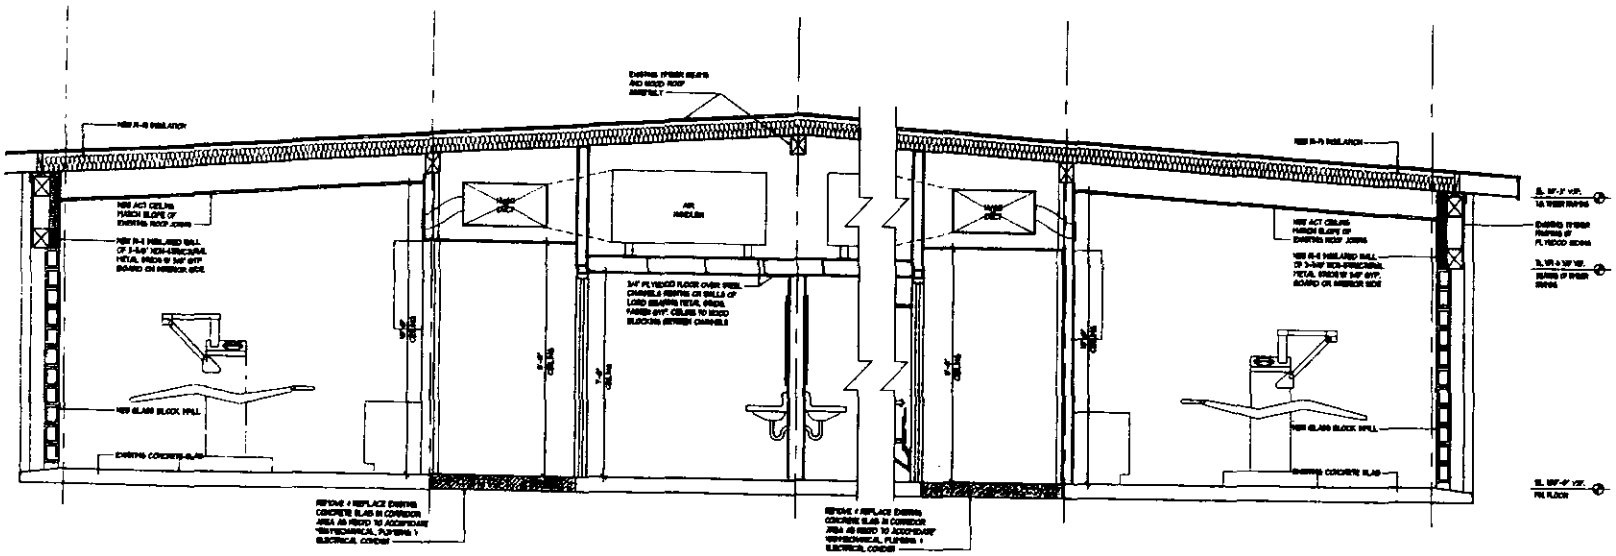

2 A4.1 SECTION

BARNETT FRONCZAK ARCHITECTS

PROJECT CODE

14 OCTOBER 2002
DATE

REVISED

LEON COUNTY
DENTAL CLINIC
- SCHEMATIC DESIGN

Tallahassee Florida

A4.1

225 SOUTH ADAMS ST., TALLAHASSEE, FLORIDA 32301
PHONE 850 224-6381 FAX 850 561-0070

Attachment # 2
Page 4 of 4

20