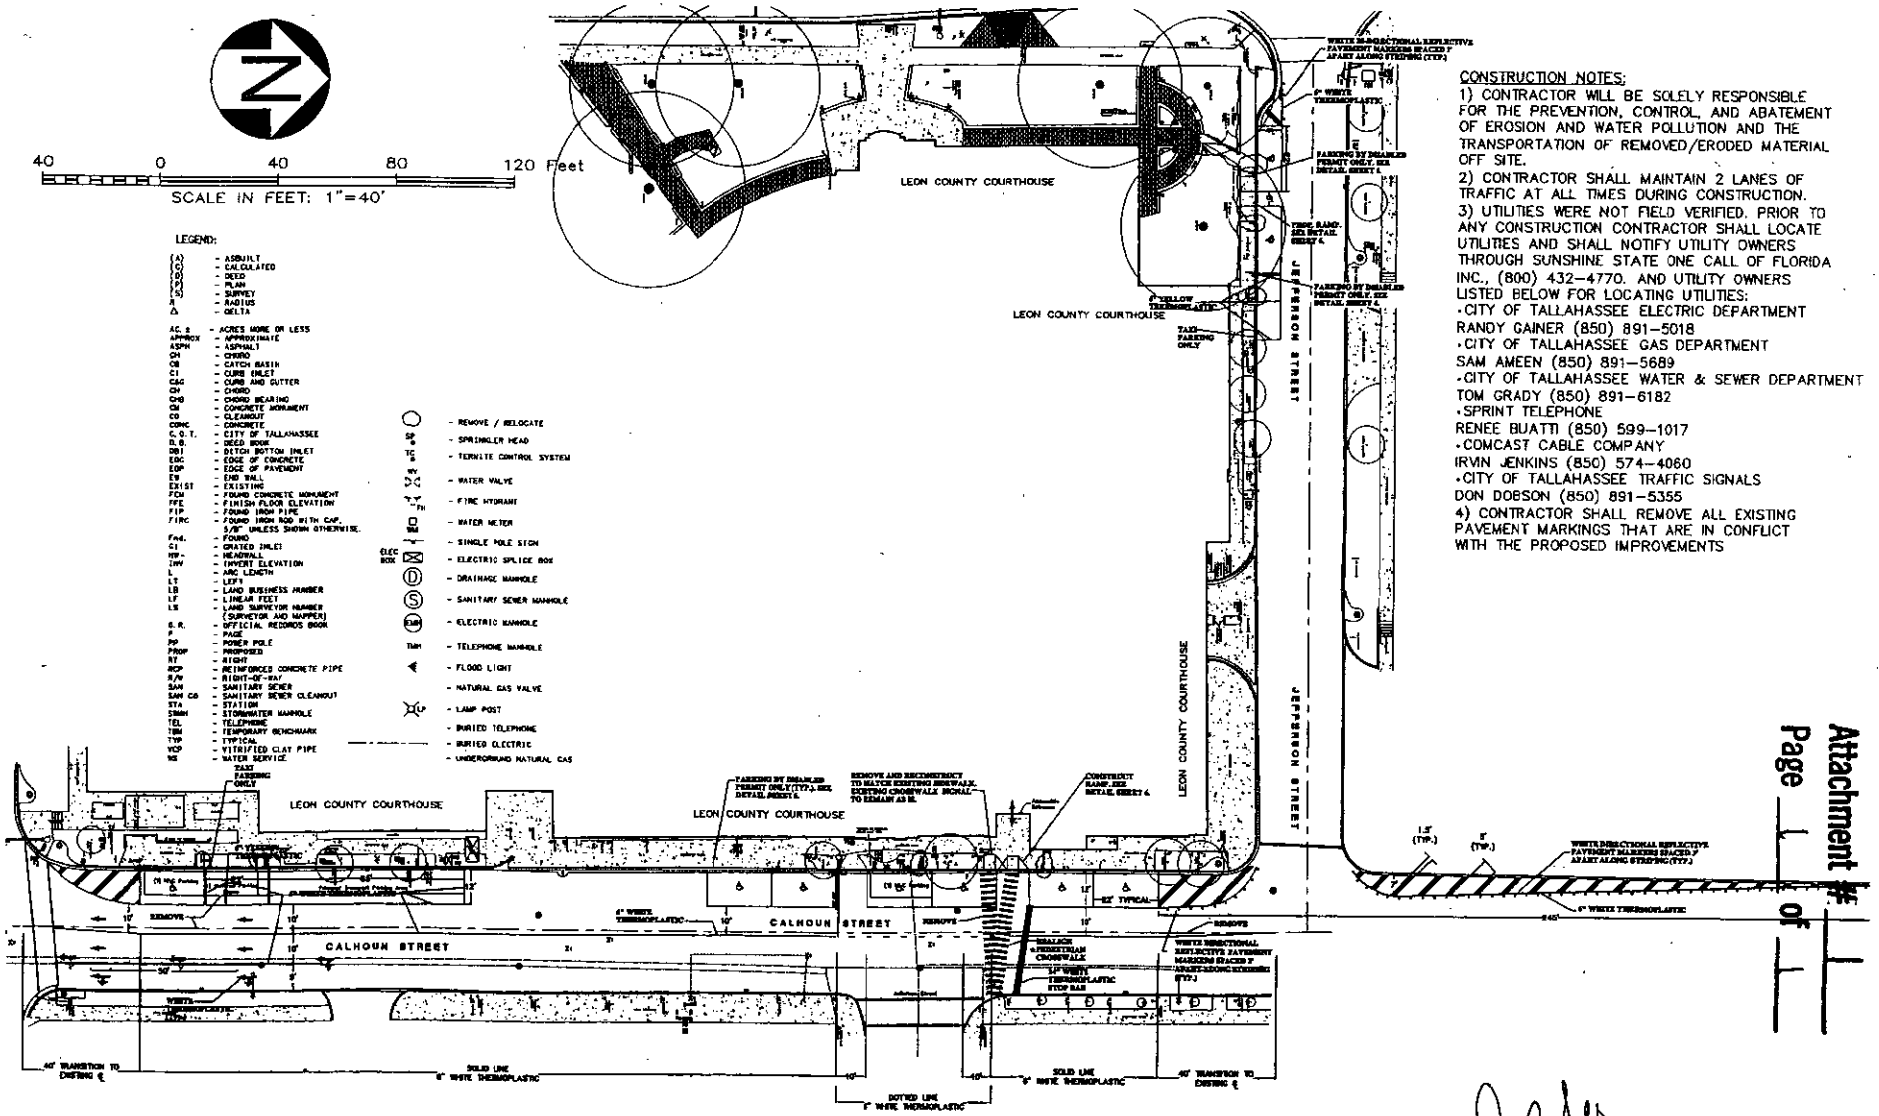

CONSTRUCTION NOTES:

1) CONTRACTOR WILL BE SOLELY RESPONSIBLE FOR THE PREVENTION, CONTROL, AND ABATEMENT OF EROSION AND WATER POLLUTION AND THE TRANSPORTATION OF REMOVED/ERODED MATERIAL OFF SITE.

2) CONTRACTOR SHALL MAINTAIN 2 LANES OF TRAFFIC AT ALL TIMES DURING CONSTRUCTION.

3) UTILITIES WERE NOT FIELD VERIFIED. PRIOR TO ANY CONSTRUCTION CONTRACTOR SHALL LOCATE UTILITIES AND SHALL NOTIFY UTILITY OWNERS THROUGH SUNSHINE STATE ONE CALL OF FLORIDA INC., (800) 432-4770. AND UTILITY OWNERS LISTED BELOW FOR LOCATING UTILITIES:

- CITY OF TALLAHASSEE ELECTRIC DEPARTMENT
  RANDY GAINER (850) 891-5018
- CITY OF TALLAHASSEE GAS DEPARTMENT
  SAM AMEEN (850) 891-5689
- CITY OF TALLAHASSEE WATER & SEWER DEPARTMENT
  TOM GRADY (850) 891-6182
- SPRINT TELEPHONE
  RENEE BUATTI (850) 599-1017
- COMCAST CABLE COMPANY
  IRVIN JENKINS (850) 574-4060
- CITY OF TALLAHASSEE TRAFFIC SIGNALS
  DON DOBSON (850) 891-5355

4) CONTRACTOR SHALL REMOVE ALL EXISTING PAVEMENT MARKINGS THAT ARE IN CONFLICT WITH THE PROPOSED IMPROVEMENTS

Attachment # 1
Page 1 of 1

DATE	DESCRIPTION	REVISIONS
02-24-03	Additional Tool Plug + Paint Markings	

DESIGNED BY: N.R.E.
DRAWN BY: S.R.W.
CHECKED BY: J.P.S.
SCALE: 1" = 40'

GENESIS GROUP
Engineers • Landscape Architects • Planners • Surveyors
2507 CALLAWAY ROAD, SUITE 100
TALLAHASSEE, FLORIDA 32303
(850) 224-4400 (850) 681-3600 FAX
FL LC 0000329, FL LB 0006816, FL EB 0007811

PREPARED FOR: Leon County Department of Management Services
1907-A South Monroe Street
Tallahassee, FL 32301
(850) 488-1948

PROJECT NAME: Leon Co. Courthouse Accessible Parking

SEAL: 2/24/03

SHEET TITLE: Overall Project Area

PROJECT NUMBER: LCP1-037
DATE: 02/18/03
SHEET NUMBER: 2