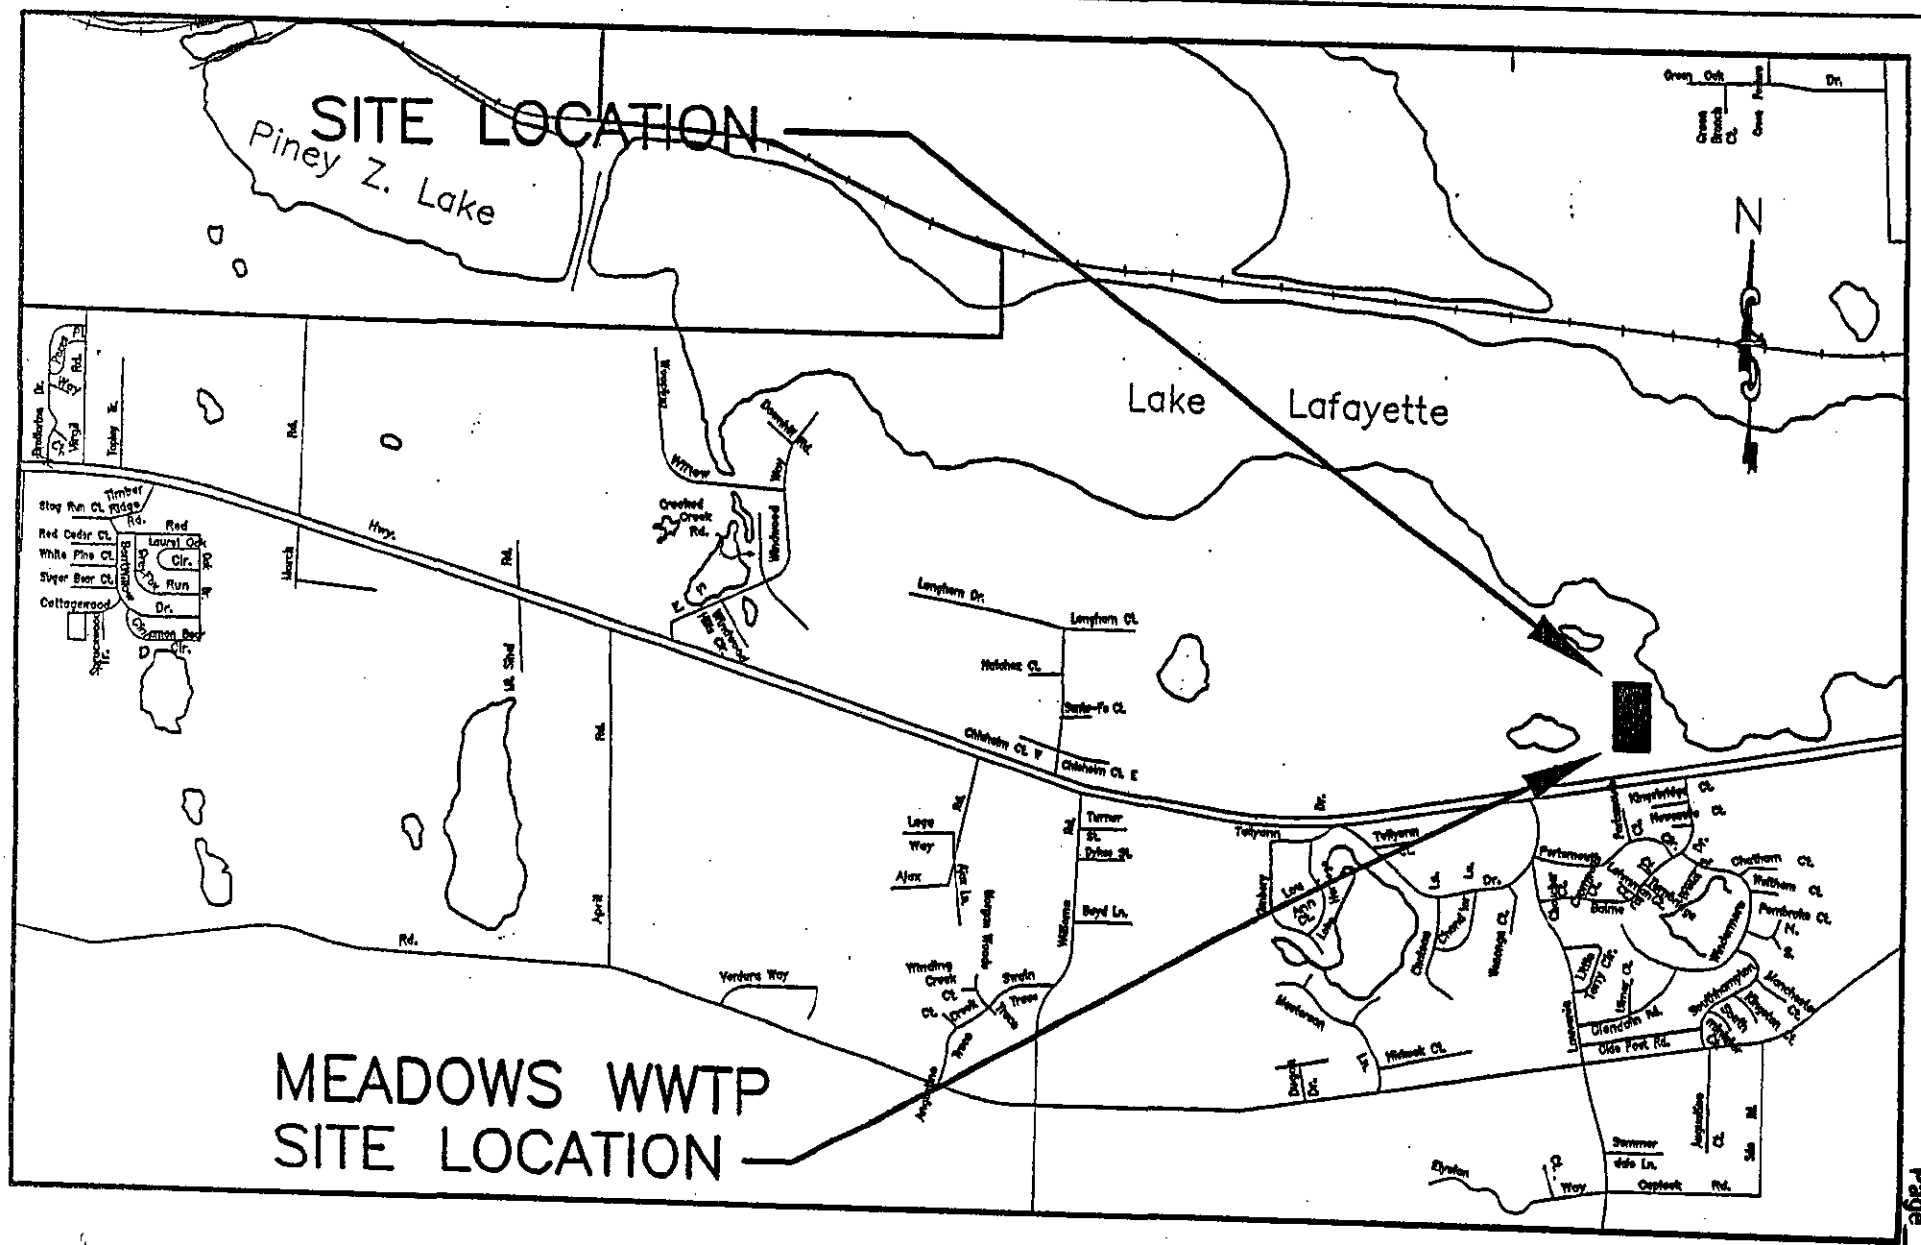

JAN 1 6 2003
TALLAHASSEE
BRANCH OFFICE

SITE LOCATION MAP

SCALE: N.T.S.	FIGURE# 1	DRAWN BY
DATE: 7/17/02		REVISED BY

Jim Witham & Associates, Inc.
Hydrology, Geology, Civil & Environmental Engineers
Offices: Tallahassee & Tampa, Florida

MEADOWS WWTP
TALQUIN ELECTRIC COOP, INC.
QUincy, FL

FILE NAME:

Attachment # 1
Page 1 of 2

22

Attachment # 1
Page 2 of 2

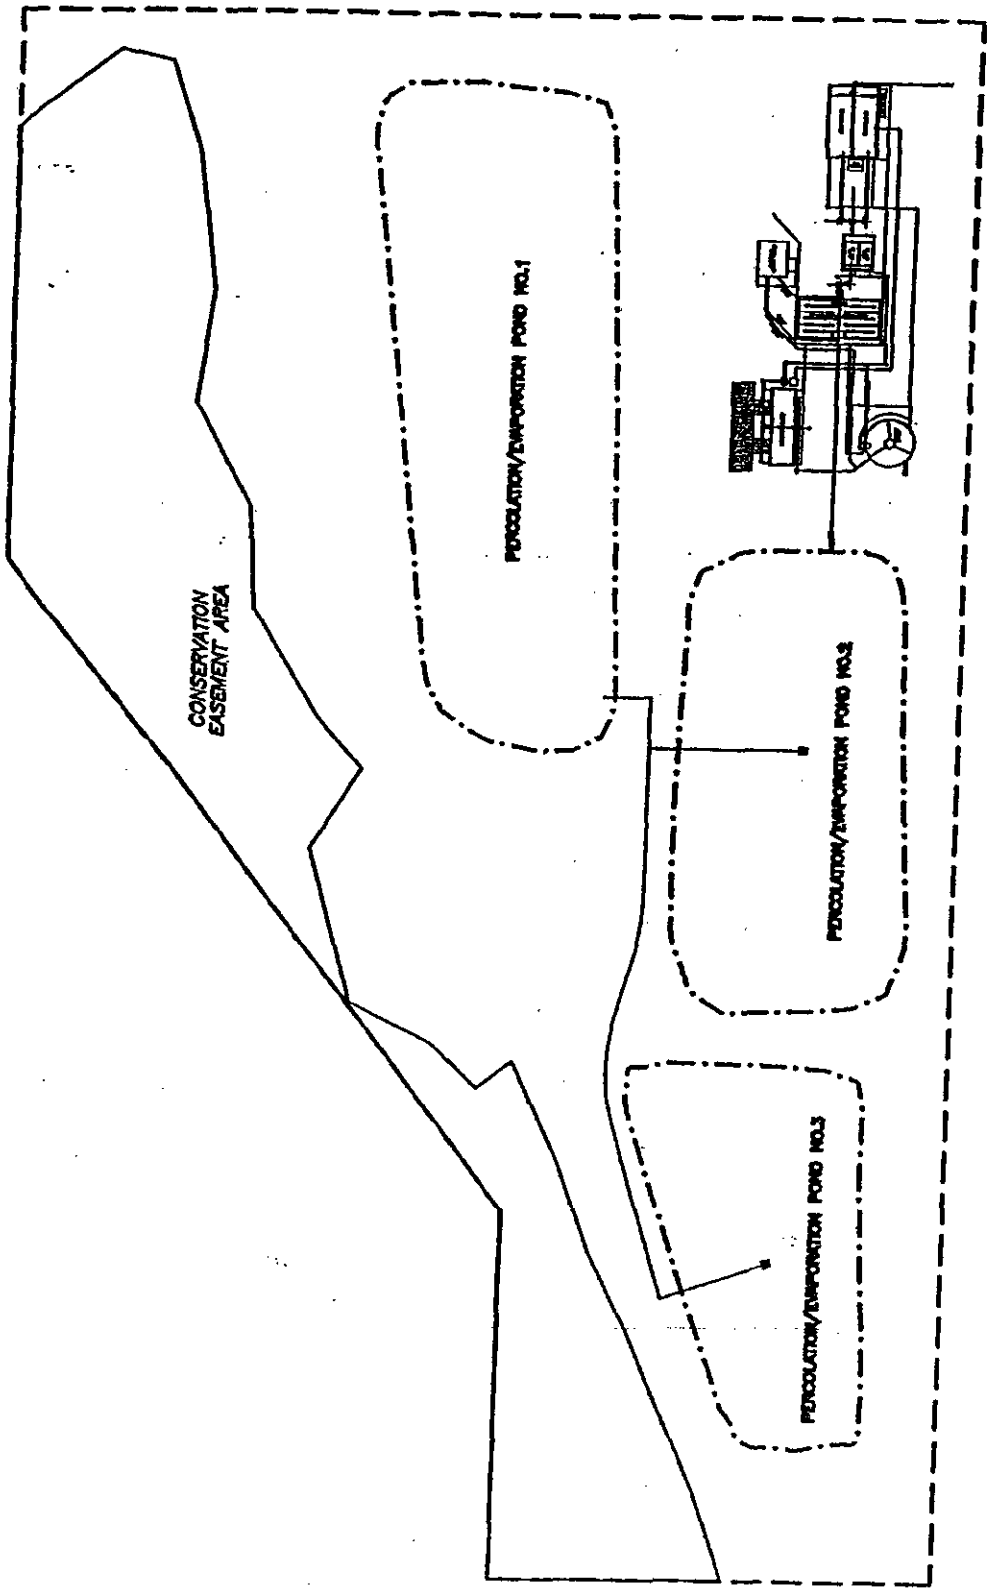

SITE PLAN

FIGURE# 4

SCALE: N.T.S.
DATE: 7/17/02

JAN 1 6 2003
DEP TALLAH
BRANCH OFFICE