Attachment # 2
page 1 of 1

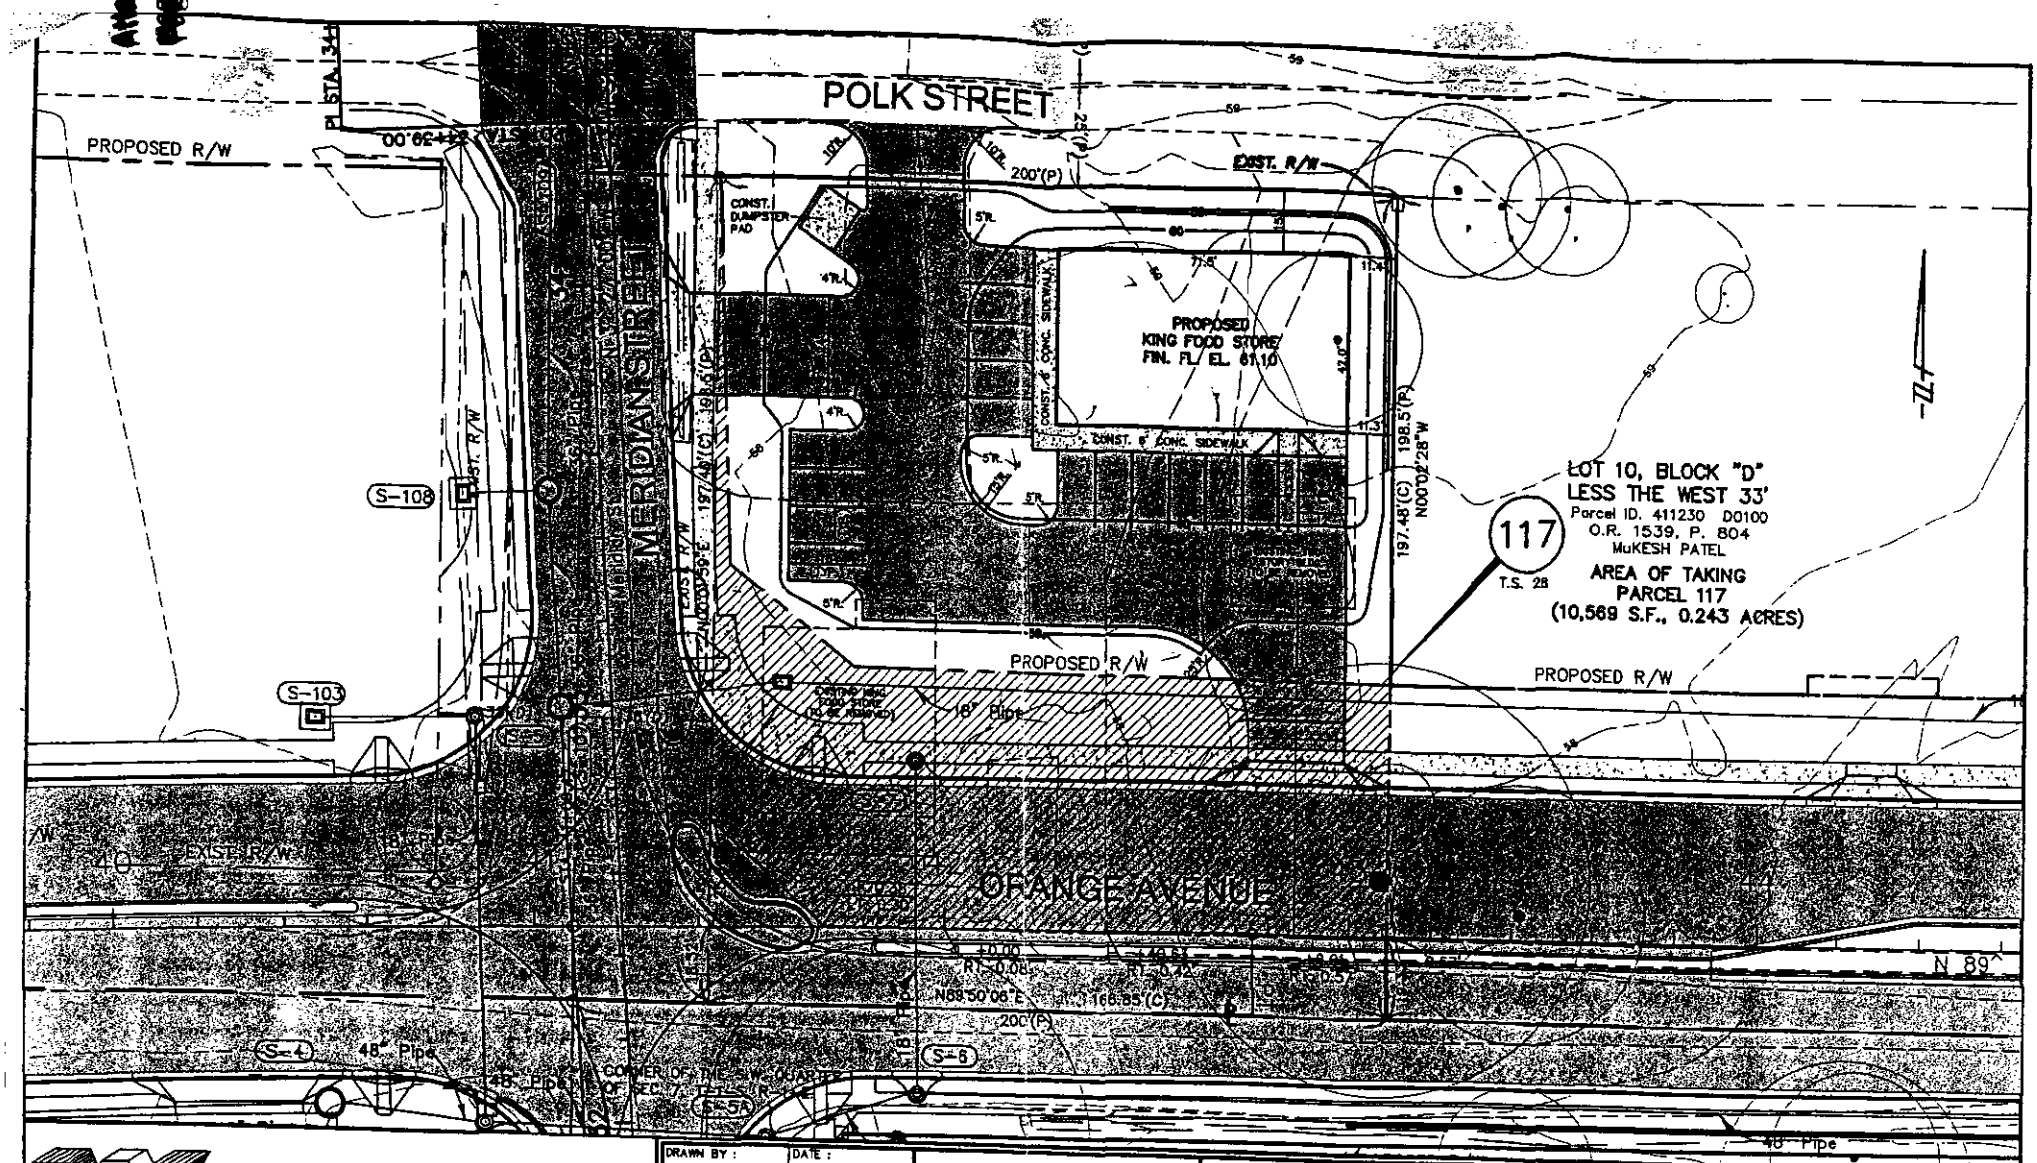

VARNUM & ASSOCIATES, INC.
CIVIL ENGINEERING • LAND USE PLANNING
ENVIRONMENTAL ANALYSIS & PERMITTING
3659 TIMBERLANE SCHOOL ROAD, TALLAHASSEE, FLORIDA 32312
PHONE (850) 668-5211 • FAX (850) 668-3106
E-MAIL: VARNUM@EVARNUM.COM
V.A.I. FLORIDA P.E. NO.: 7860

DRAWN BY: S. PIPPIN	DATE: 8-20-01	REVISIONS		CLIENT: PENSON & PADGETT	SHEET TITLE: EXISTING CONDITION WITH PROPOSED IMPROVEMENTS AND PROPOSED CURE
CHECKED BY: E. VARNUM	DATE:	DESCRIPTION / INT. / DATE			PROJ. NO.: 3458.001
DESIGNED BY: S. PIPPIN	CAD NAME: 3458-SP			PROJECT: KING FOOD STORE	SEAL:
SCALE: 1" = 30'	PLOT DATE: 8-20-01				SHEET NO.: 1