Attachment # 2
Page 1 of 1

38

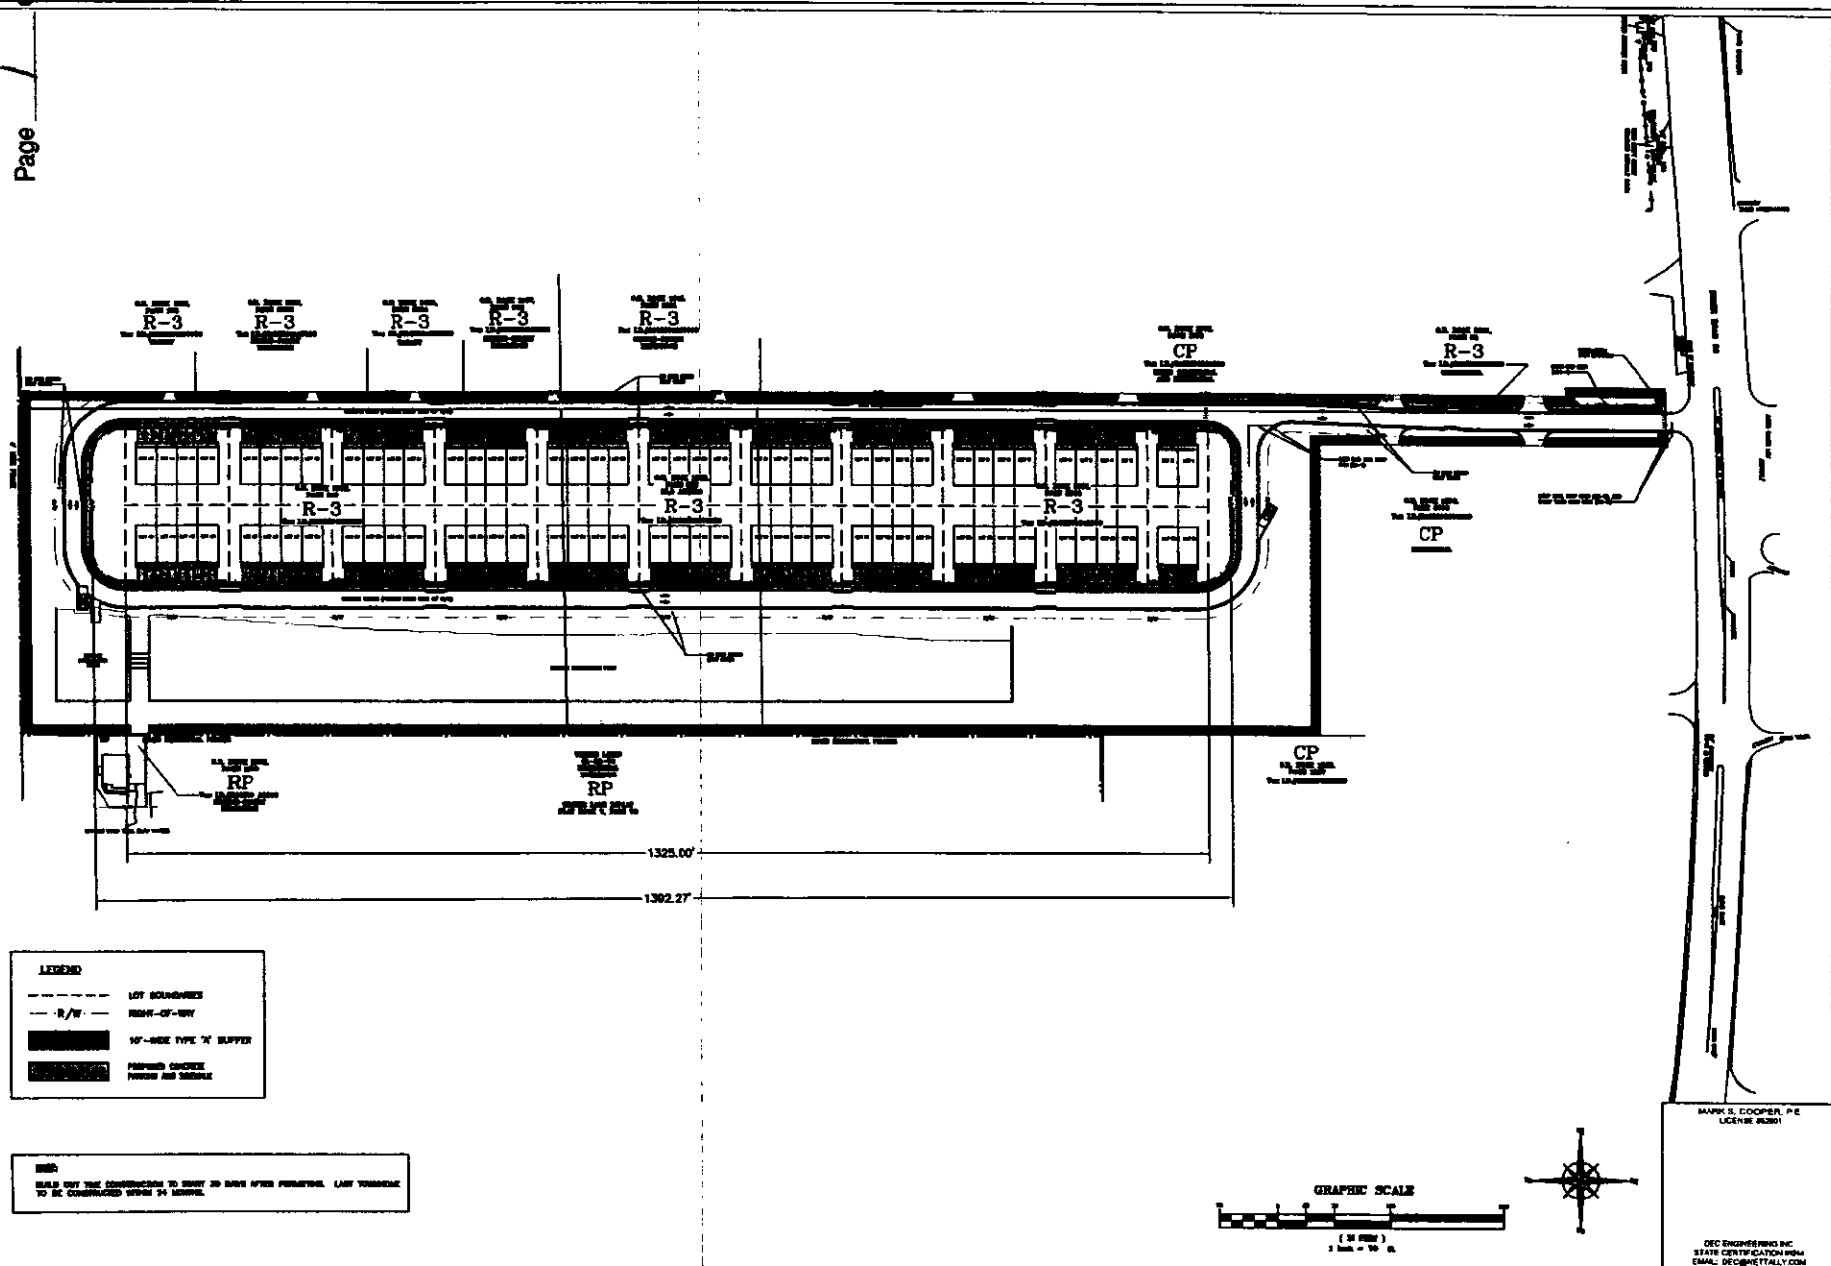

DEC Engineering, Inc.
Civil Engineering
William E. Douglas, P.E., President
2467 Centerville Road Tallahassee, Florida 32308
Phone: (850) 385-5500 Fax: (850) 385-7500
Email: dec@nettally.com State Certification #1844

PROJECT: Apalachee Hills
TITLE: Circulation Plan Sheet
SCALE: 1" = 70'-0"

File Name:	Manager drwg	Revised by:	Date:	Description:
Designed:	LJP			
Drawn:	LJP			
Checked:	MSC			
Date:	10-26-04			

Sheet 2 of 19

NO. 010-729

is document and digital file are the sole property of DEC Engineering, Inc. and may not be altered or used in any manner without prior written consent.

Copyright DEC Engineering, Inc. 2004