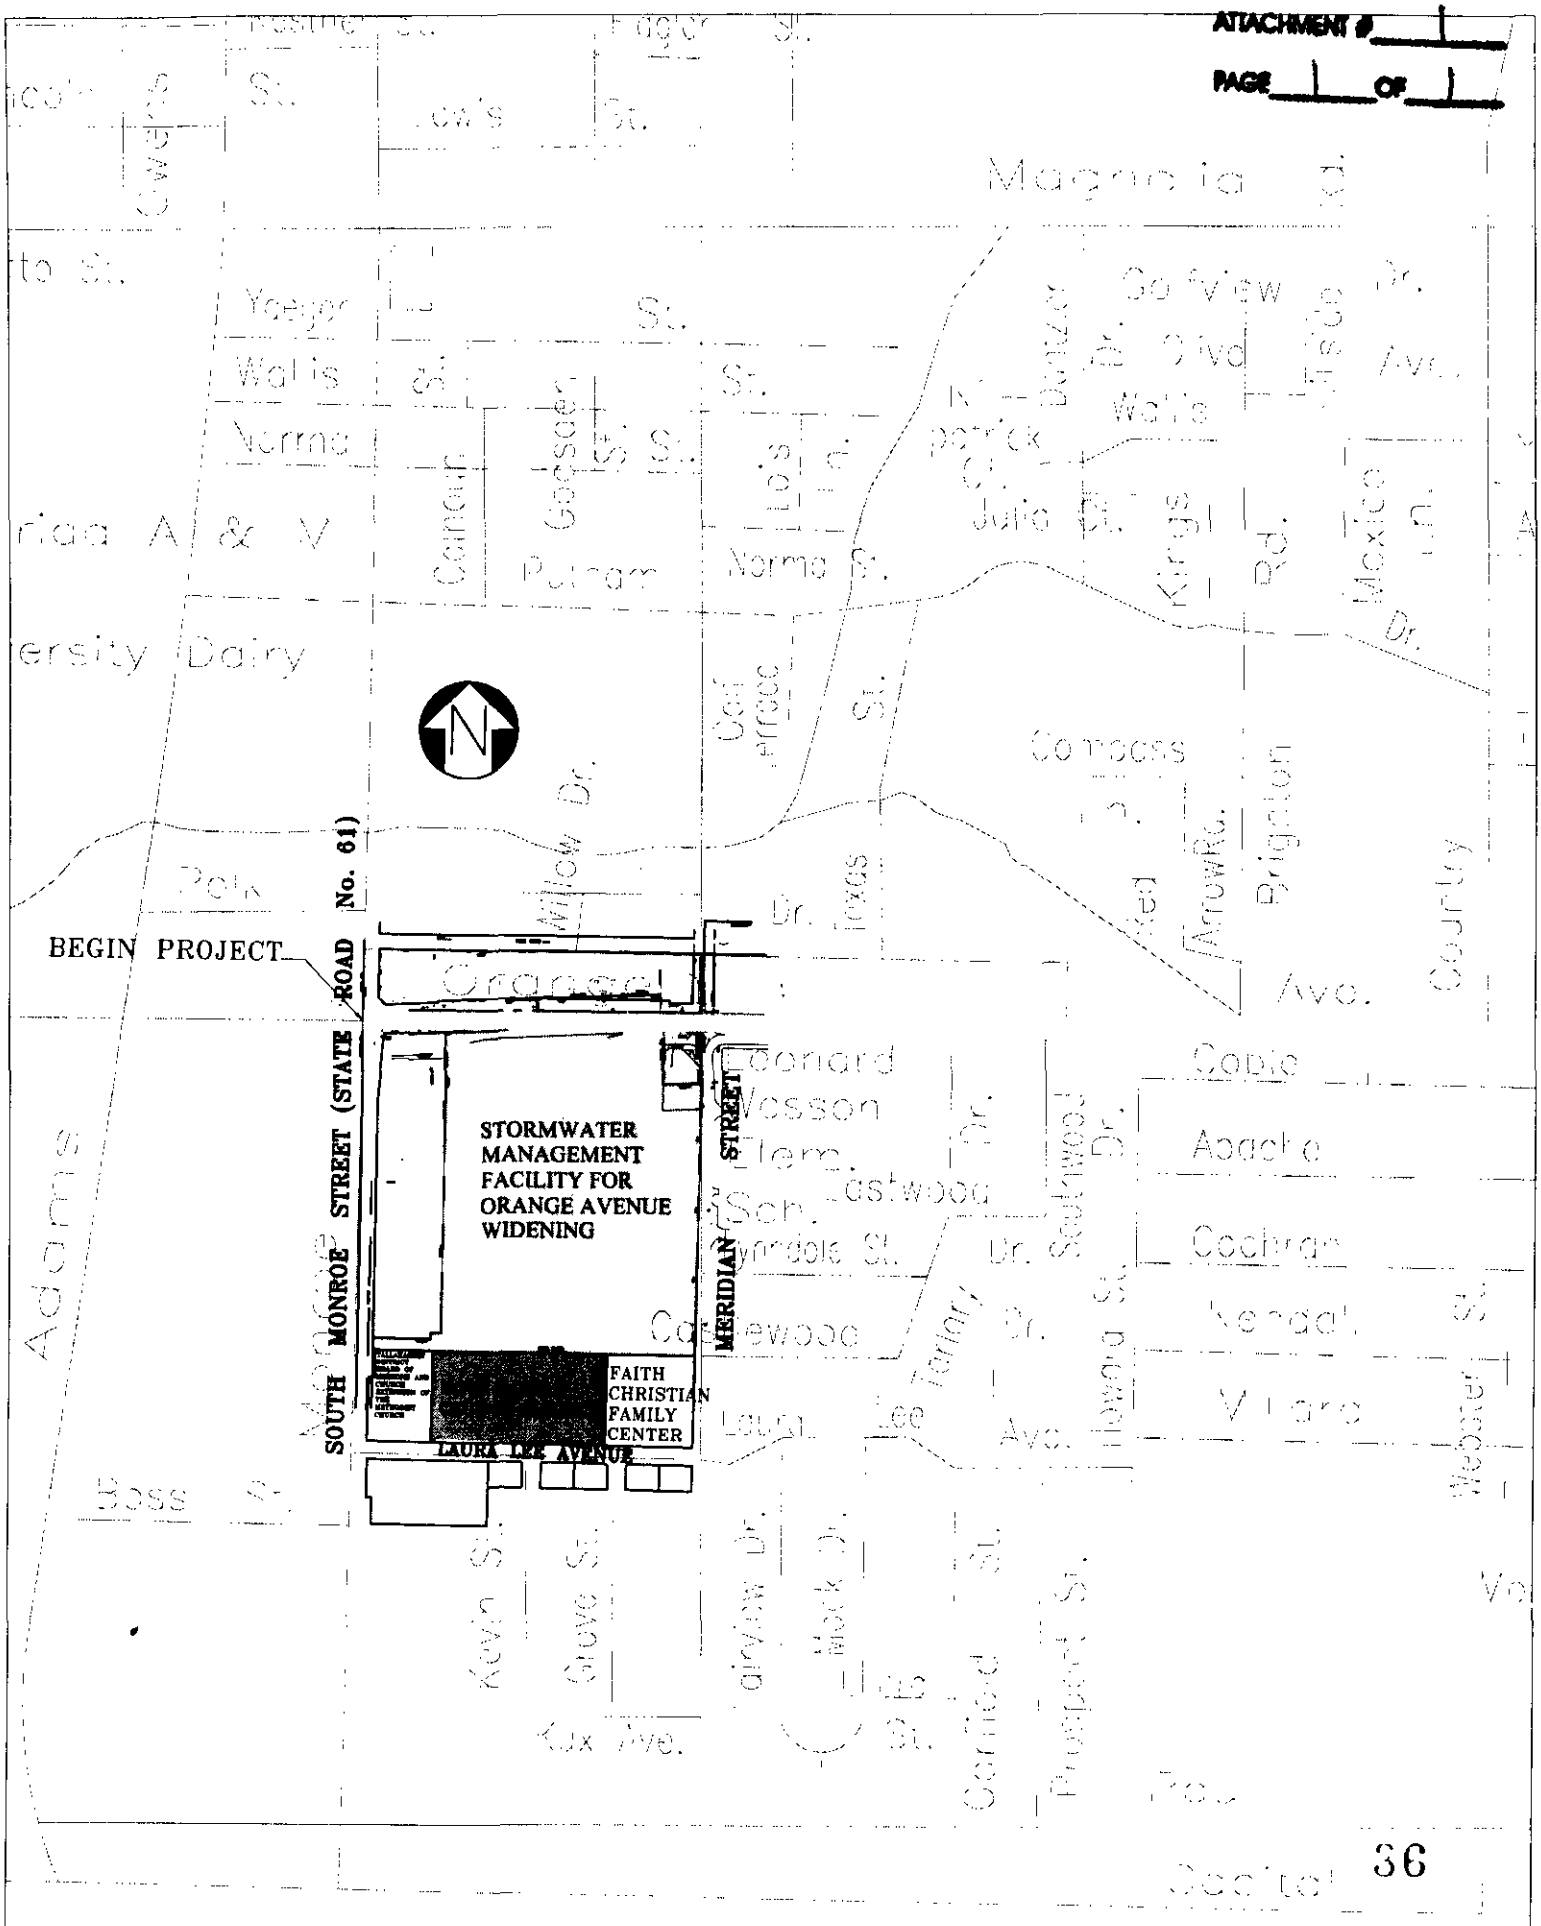
BEGIN PROJECT
SOUTH MONROE STREET (STATE ROAD No. 61)
MERIDIAN STREET
STORMWATER MANAGEMENT FACILITY FOR ORANGE AVENUE WIDENING
FAITH CHRISTIAN FAMILY CENTER
LAURA LEE AVENUE
Magnolia
Yeager St.
Wallis St.
Norma St.
Putnam
Willow Dr.
Texas
Orange
Leonard
Wesson Elem. Sch.
Lashwood
Castlewood
Laura Lee Ave.
Boss St.
Kix Ave.
Cable
Apache
Cochran
Vandal
Virginia
Brigham
Courtney
Adams