Attachment # 2
Page 1 of 4

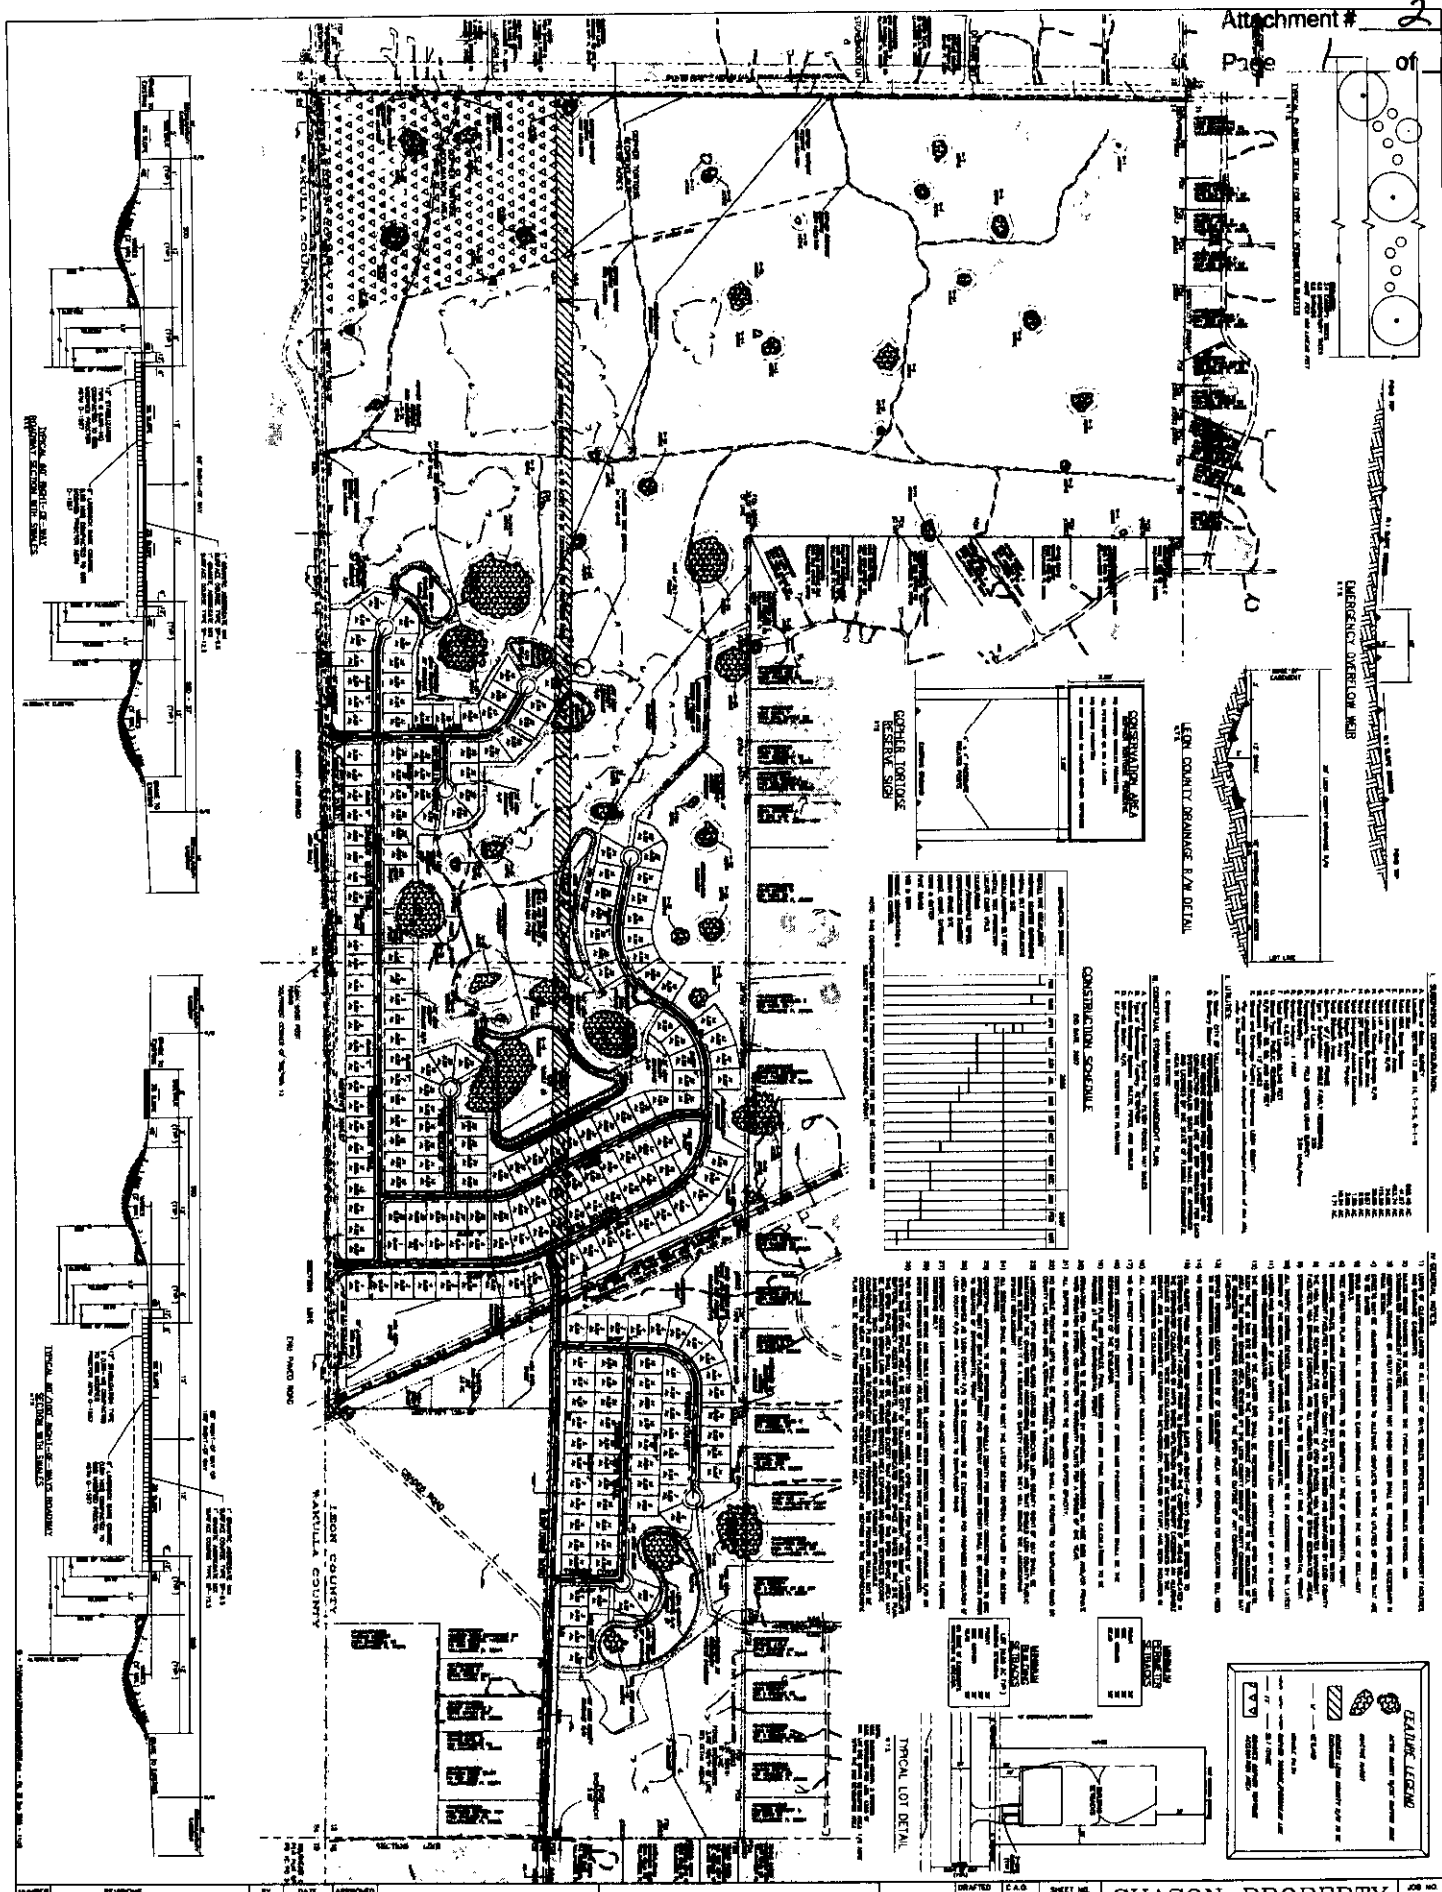

NUMBER	REVISIONS	BY	DATE	APPROVED

GEORGE & HUTCHESON ENGINEERING, INC.
FLORIDA GEORGIA ALABAMA

DRAFTED C.A.G.
CHECKED D.W.H.
PRJ. ENGR. D.W.H.
PRJ. MGR. W.R.M.

DAVID W. HUTCHESON
FL. P.E. No. 38879
DATE

SHEET NO. 3 of 19

SCALE: 1"=300'

CHASON PROPERTY OVERALL SITE

J&T LLC
193 NURSERY ROAD, MONTICELLO, FLORIDA 32344

JOB NO. 4127

DATE 03-31-05

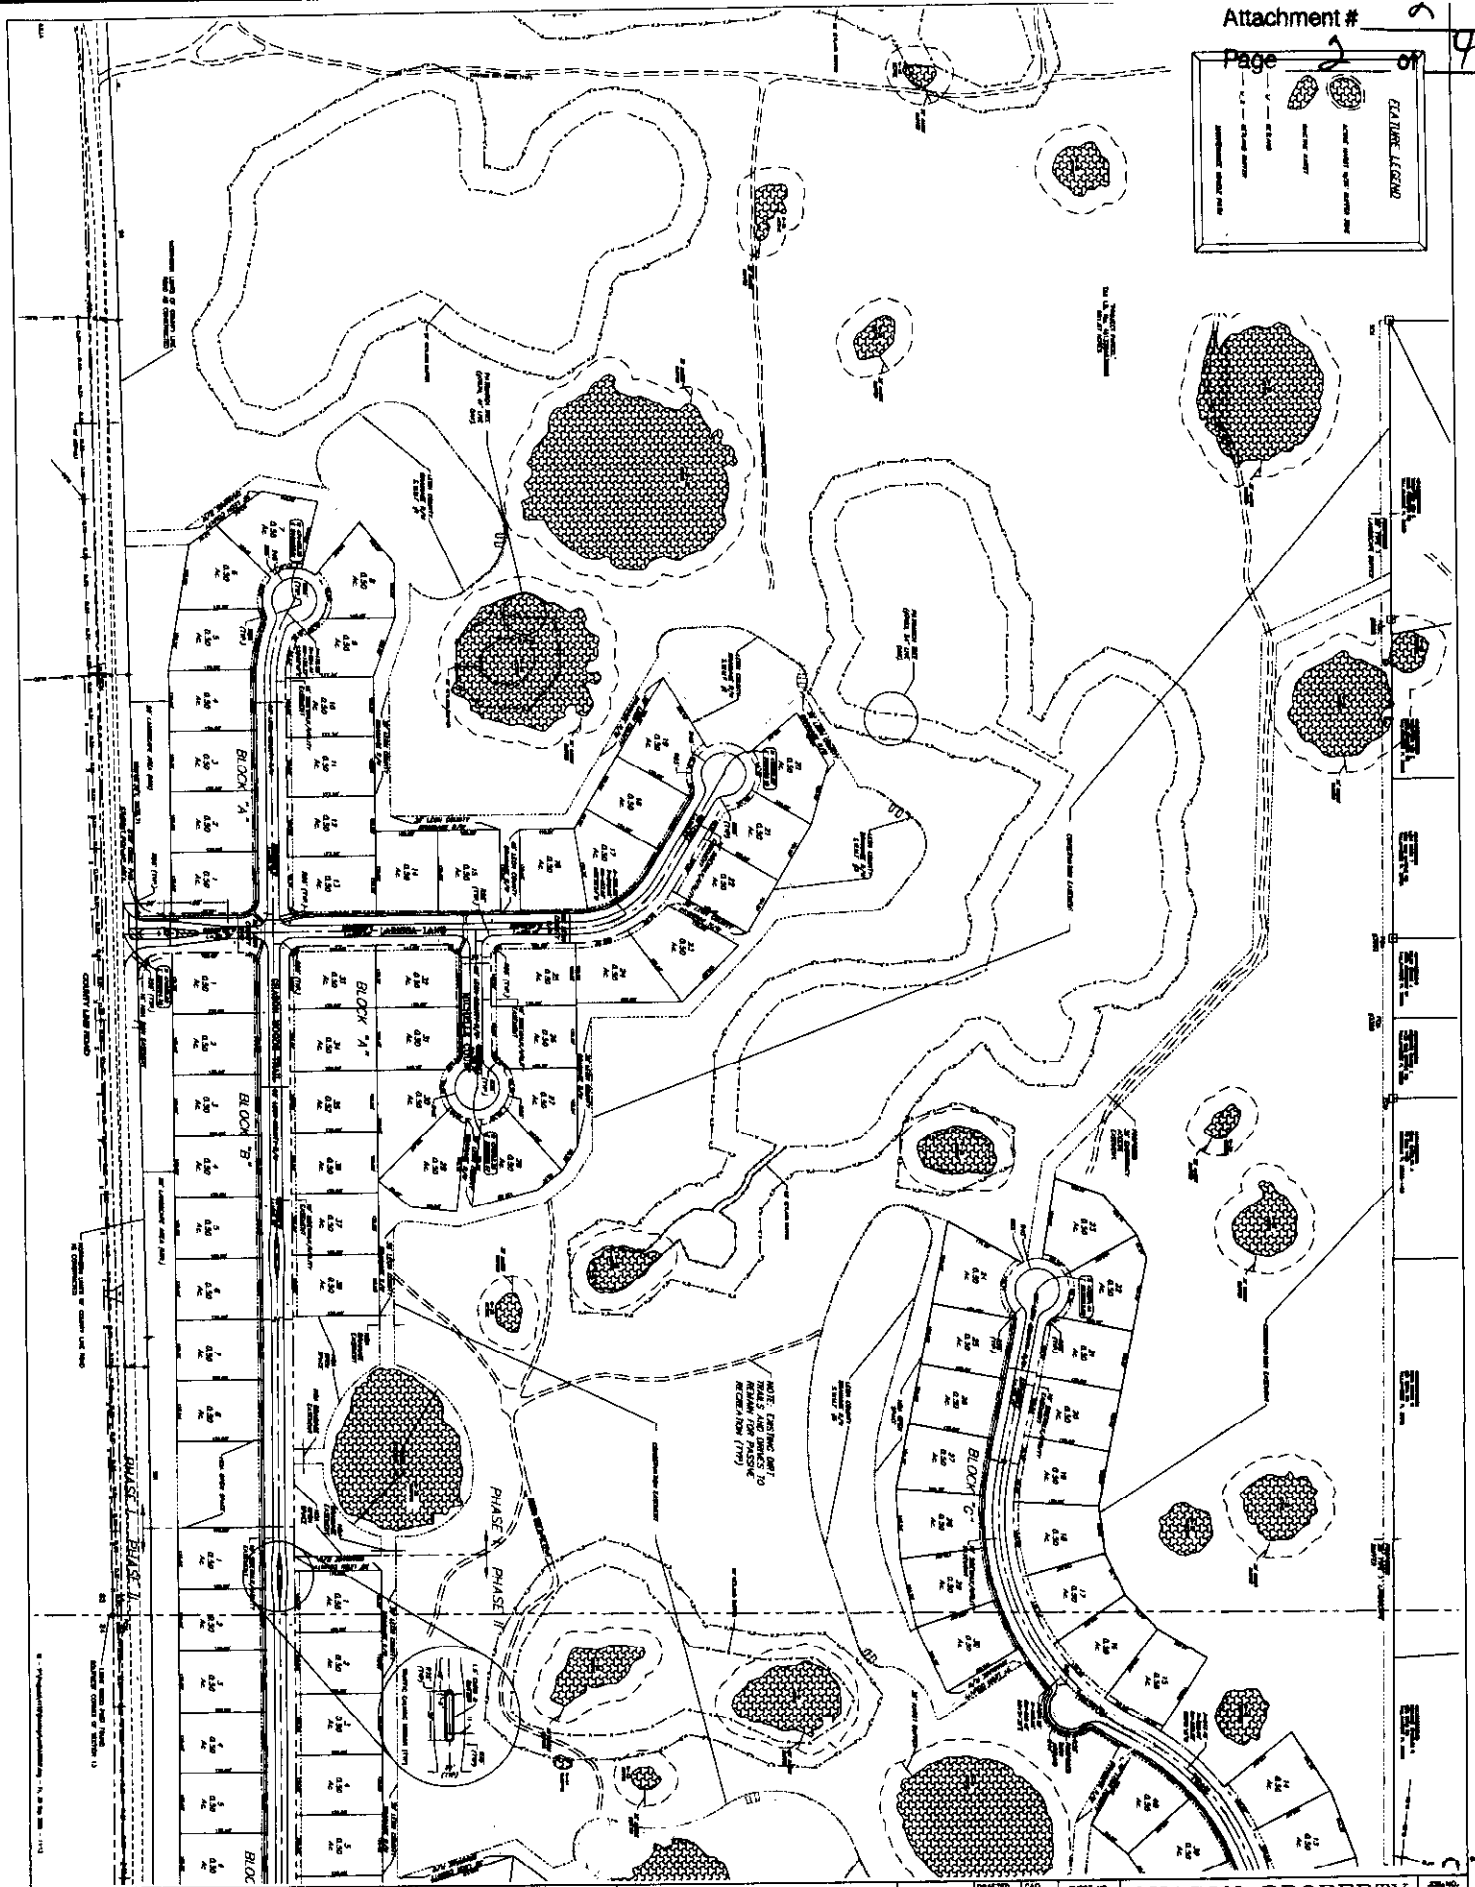

NUMBER	REVISIONS	BY	DATE	APPROVED

GEORGE & HUTCHESON ENGINEERING, INC.
FLORIDA · GEORGIA · ALABAMA

(IN FEET)
1 inch = 100 ft.

DRAFTED	CAD	
CHECKED	DBH	
PRJ. ENGR	DBH	
PRJ. MGR.	WRM	

SHEET NO. 4 of 19

SCALE 1"=100'

DAVID W. HUTCHESON FL P.E. No. 38870 DATE

CHASON PROPERTY
SITE & DEVELOPMENT PLAN - PHASE I

JBCT LLC
195 NURSERY ROAD, MONTICELLO, FLORIDA 32344

JOB NO. 4122

DATE 03-31-05

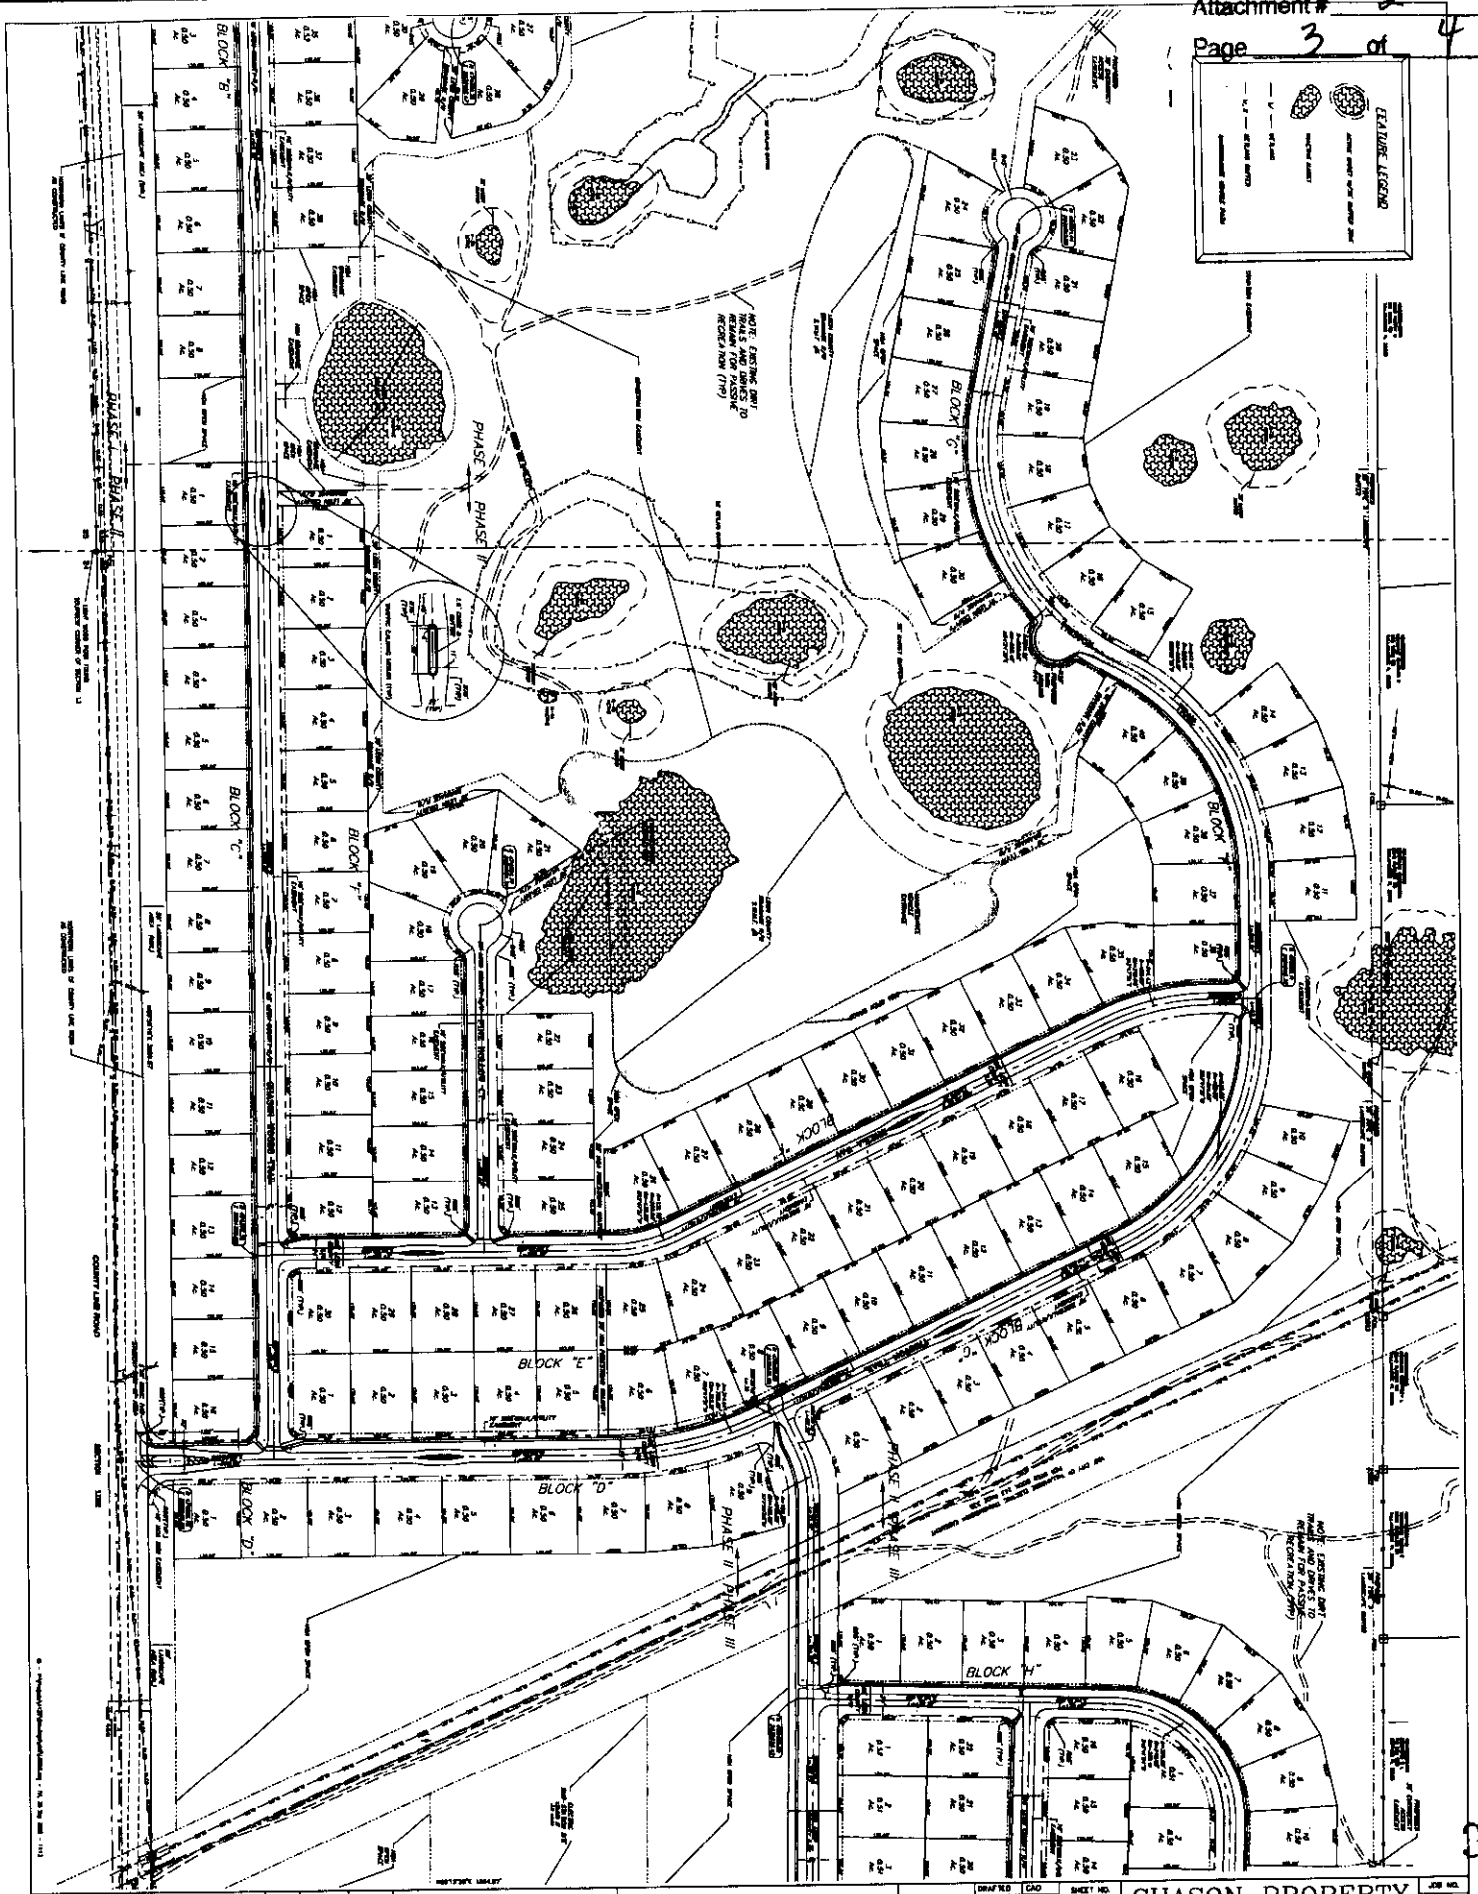

NUMBER	REVISIONS	BY	DATE	APPROVED

GEORGE & HUTCHESON ENGINEERING, INC.
FLORIDA · GEORGIA · ALABAMA

(IN FEET)
1 inch = 200 ft.

DRAFTED CAD
CHECKED DRH
PRJ. ENGR. DRH
PRJ. MGR. WRM

DAVID W. HUTCHESON
FL P.E. No. 38870
DATE

SHEET NO. 5 of 19
SCALE 1" = 100'

CHASON PROPERTY
SITE & DEVELOPMENT PLAN - PHASE II

J&T LLC
193 NURSERY ROAD, MONTICELLO, FLORIDA 32344

JOB NO. 4122
DATE 03-31-05

27

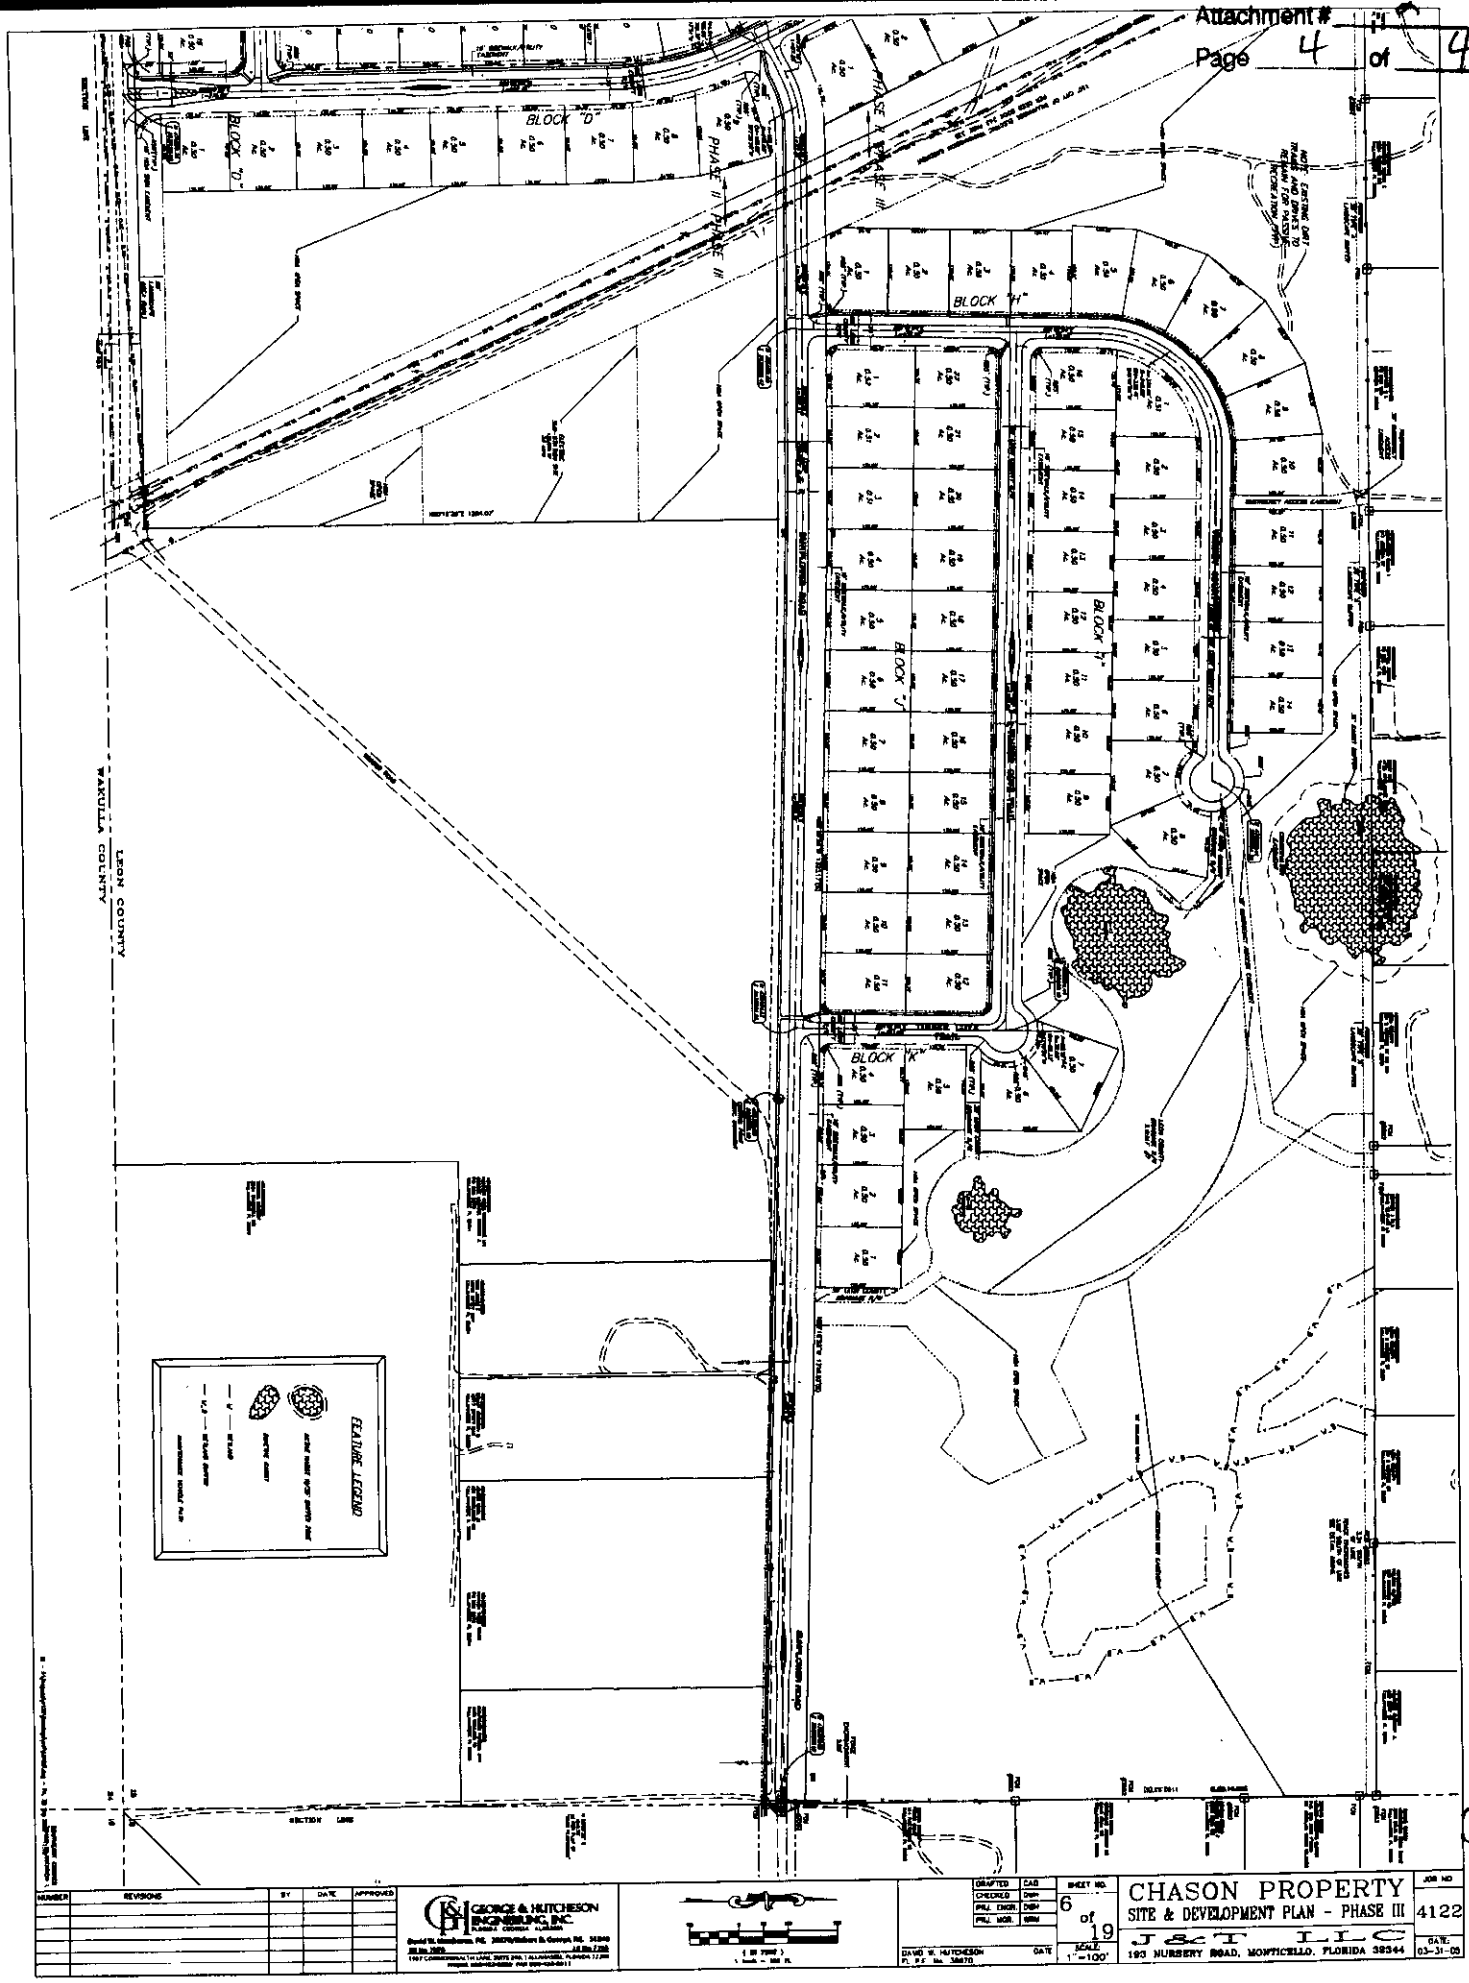

NUMBER	REVISIONS	BY	DATE	APPROVED

GEORGE & HUTCHESON ENGINEERING, INC.

DRAFTED CAD
CHECKED DWH
PRJ. ENGR. DWH
PRJ. MGR. WRM

DAVID W. HUTCHESON
FL P.E. No. 38670
DATE

SHEET NO. 6 of 19
SCALE: 1"=100'

CHASON PROPERTY
SITE & DEVELOPMENT PLAN - PHASE III
J&T LLC
193 NURSERY ROAD, MONTICELLO, FLORIDA 32344

JOB NO. 4122
DATE: 03-31-05

C7