Attachment # 2
Page 1 of 1

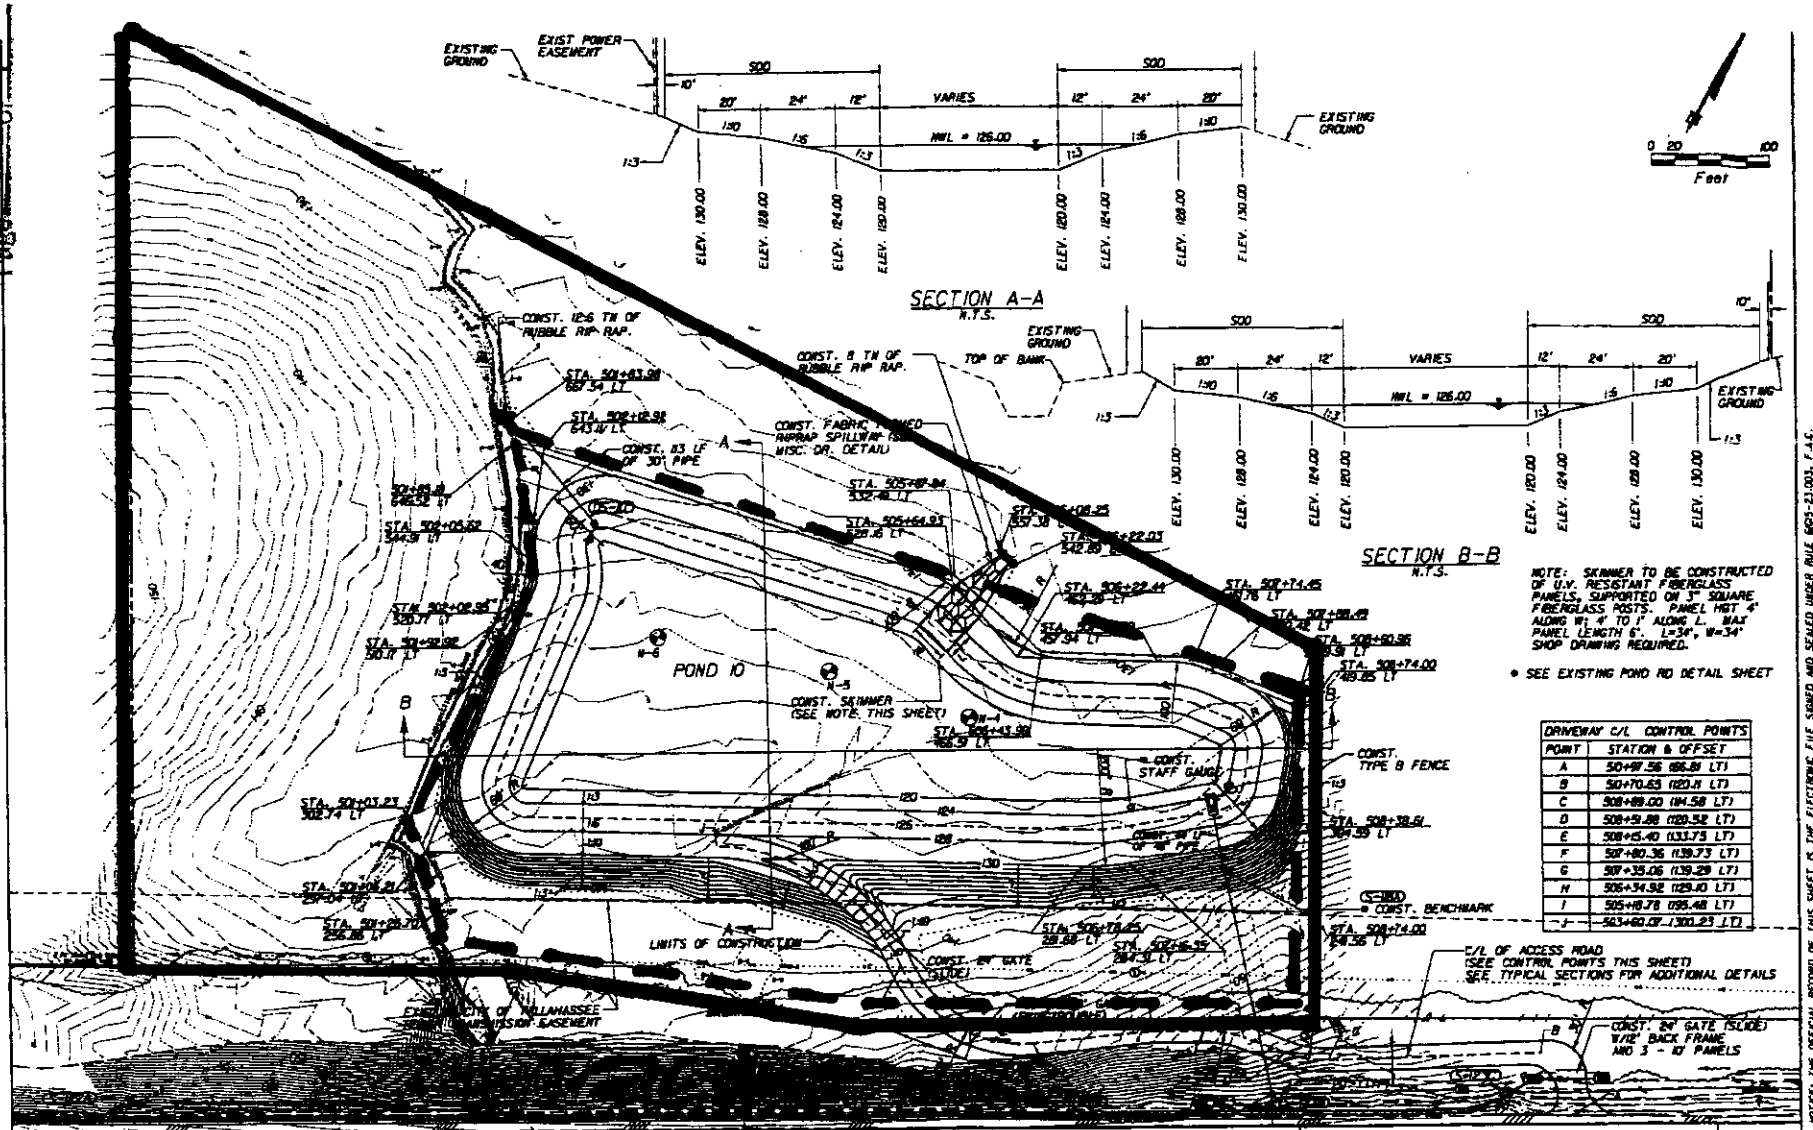

NOTE: SKIMMER TO BE CONSTRUCTED OF U.V. RESISTANT FIBERGLASS PANELS, SUPPORTED ON 3" SQUARE FIBERGLASS POSTS. PANEL HGT 4' ALONG W1 4' TO 1' ALONG L. MAX PANEL LENGTH 6'. L=34", W=34" SHOP DRAWING REQUIRED.

* SEE EXISTING POND RD DETAIL SHEET

DRIVEWAY C/L CONTROL POINTS	
POINT	STATION & OFFSET
A	50+97.56 (86.8) LT)
B	50+70.63 (120.1) LT)
C	508+89.00 (114.58 LT)
D	508+59.88 (120.52 LT)
E	508+15.40 (133.73 LT)
F	507+80.36 (139.73 LT)
G	507+35.06 (139.29 LT)
H	506+34.92 (129.10 LT)
I	505+18.78 (095.48 LT)
J	503+60.07 (300.23 LT)

NOTICE: THE OFFICIAL RECORD OF THIS SHEET IS THE ELECTRONIC FILE SIGNED AND SEALED UNDER RULE 60Q-21.003, F.A.C.

REVISIONS					
DATE	BY	DESCRIPTION	DATE	BY	DESCRIPTION

PBSJ
Certificate of Authorization No. 24

Engineer of Record: Cynthia J. Stegeberg P.E. # 38832
482 South Keller Road Orlando, FL 32810 (407) 647-7275

STATE OF FLORIDA
DEPARTMENT OF TRANSPORTATION

ROAD NO.	COUNTY	FINANCIAL PROJECT ID
SR 8	LEON	222593-2-52-01

POND DETAILS

POND 10

SHEET NO. 272

USER: 4938 4/8/2003 10:36:48 AM T:\CADD\222593\2552\Pond\pondpsm10.dgn