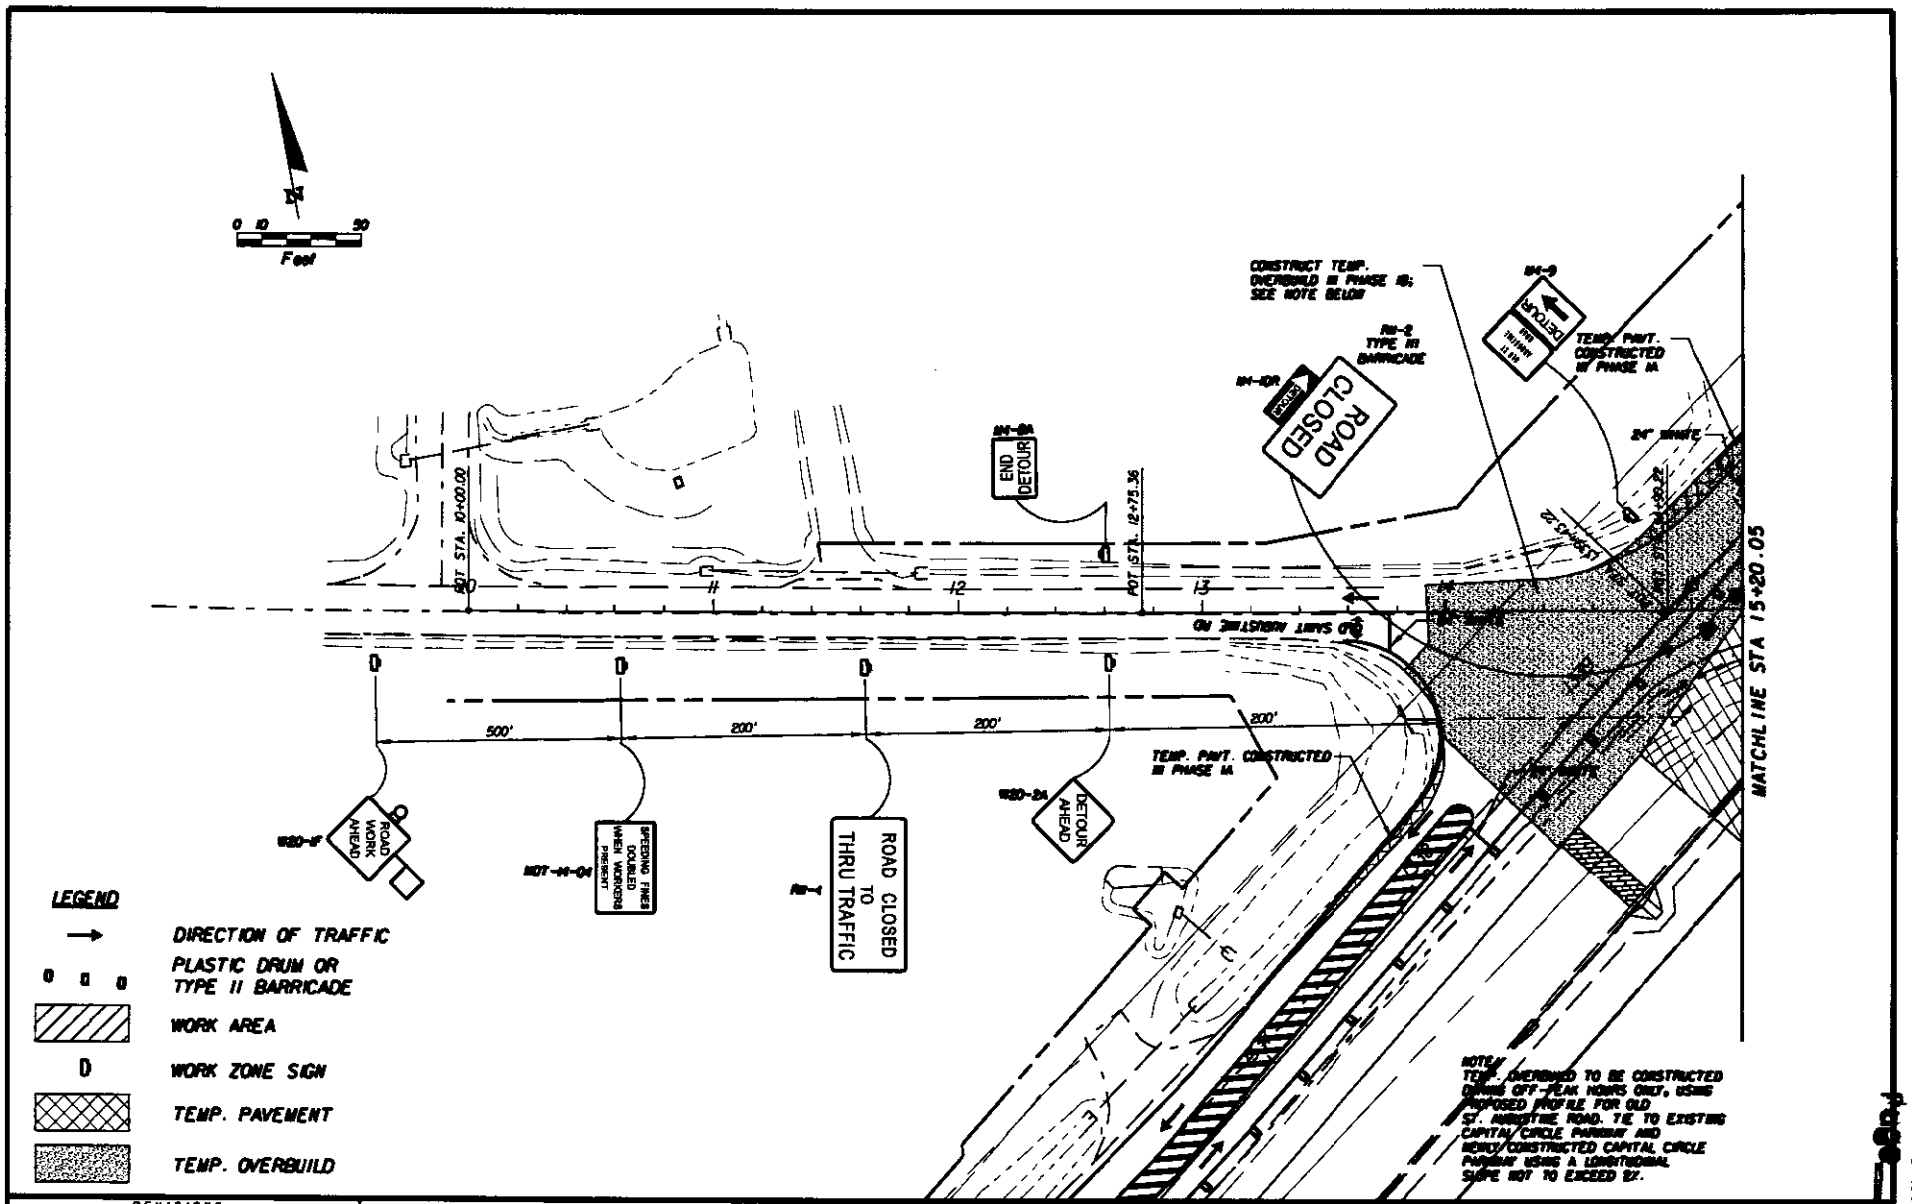

REVISIONS		
DATE	BY	DESCRIPTION

M, Inc and C.W. Roberts, a Joint Venture

C. W. ROBERTS CONTRACTING, INC.
Heavy Construction

Engineer of Record:
PBSJ
Alan E. Rebner
P.E. # 45708
7406 Fullerton Street
Suite 150
Jacksonville, FL 32256
(904) 363-6800
www.pbsj.com
Certificate of Authorization No. 24

CITY OF TALLAHASSEE - LEON COUNTY
BLUEPRINT 2000 & BEYOND
INTERGOVERNMENTAL AGENCY

TRAFFIC CONTROL PLANS
SEGMENT 4 - PHASE I

SHEET NO. 146

12/7/2005 2:37:08 PM J:\Transportation\Design\100%2005\Projects\Capitol Circle\2005800\Roadway\CC1P1B04-Cts-01.dgn

Attachment # 1
Page 1 of 2

20

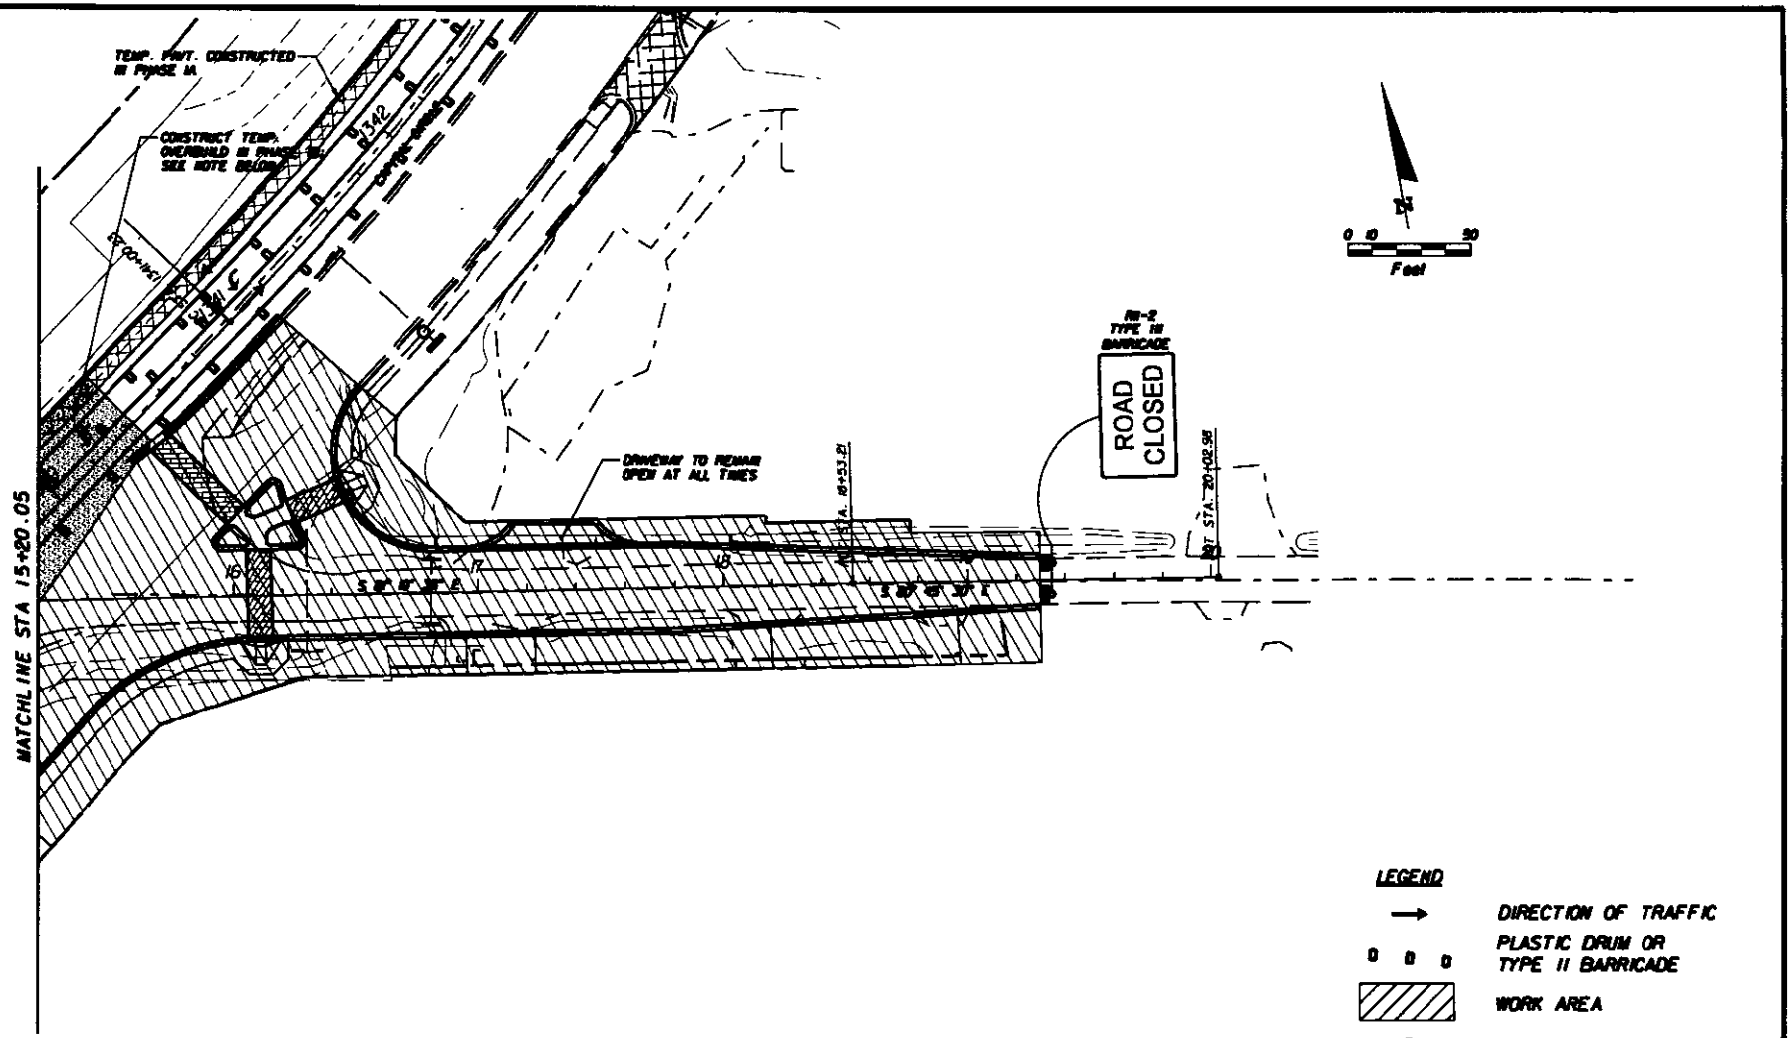

NOTE:
TEMP. OVERBUILD TO BE CONSTRUCTED DURING OFF-PEAK HOURS ONLY, USING PROPOSED PROFILE FOR OLD ST. AUGUSTINE ROAD. TIE TO EXISTING CAPITAL CIRCLE PARKWAY AND NEWLY CONSTRUCTED CAPITAL CIRCLE PARKWAY USING A LONGITUDINAL SLOPE NOT TO EXCEED 2%.

REVISIONS		
DATE	BY	DESCRIPTION

M, Inc and C.W. Roberts, a Joint Venture

C. W. ROBERTS CONTRACTING, INC.
Heavy Construction

Engineer of Record: PBSJ
Alan E. Reiser
P.E. # 45708
7405 Fullerton Street
Suite 350
Jacksonville, FL 32256
(904) 363-6100
www.pbsj.com
Certificate of Authorization No. 24

CITY OF TALLAHASSEE - LEON COUNTY
BLUEPRINT 2000 & BEYOND
INTERGOVERNMENTAL AGENCY

TRAFFIC CONTROL PLANS
SEGMENT 4 - PHASE IB

SHEET NO. 147

Attachment #
Page 2 of 2

20