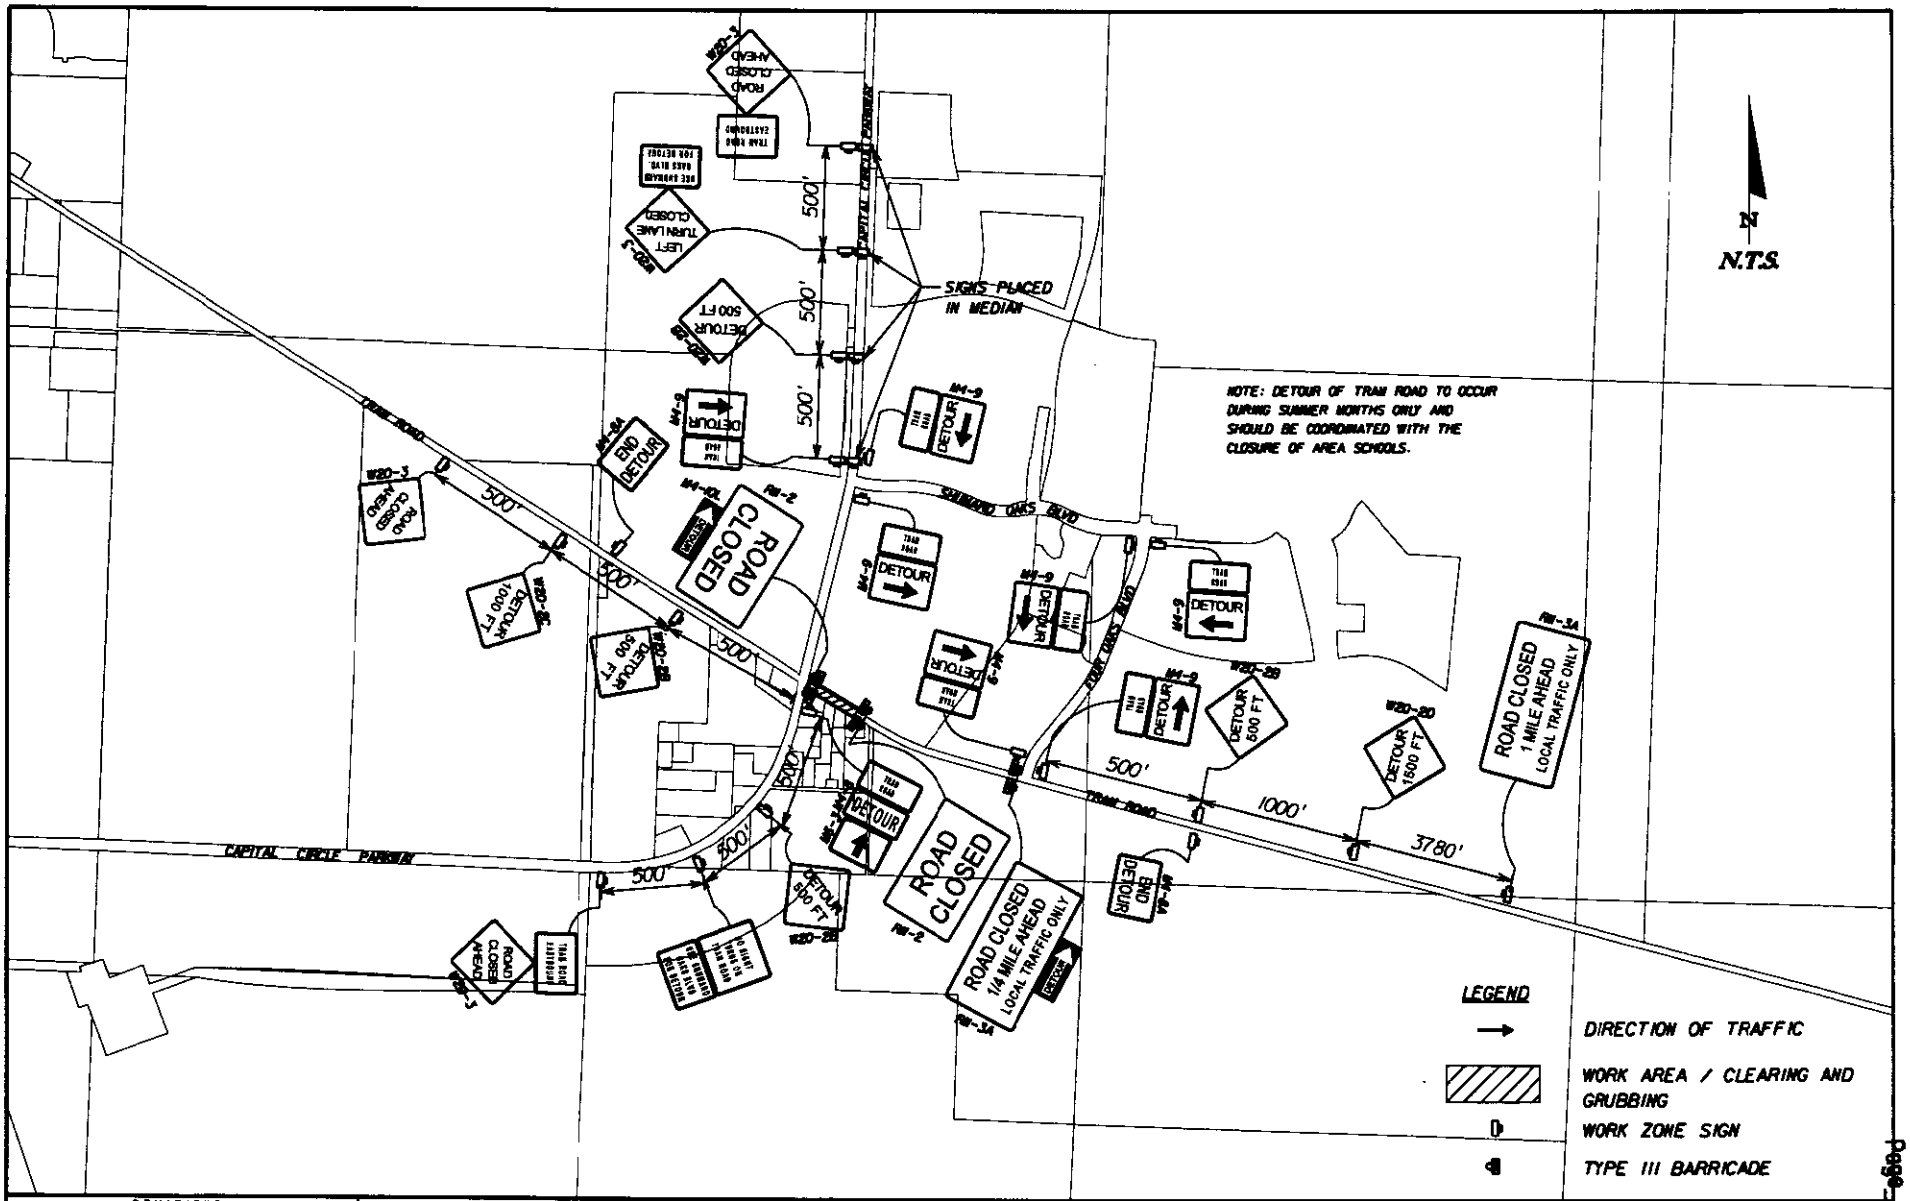

REVISIONS		
DATE	BY	DESCRIPTION

M, Inc and C.W. Roberts, a Joint Venture

C. W. ROBERTS CONTRACTING, INC.
Heavy Construction

Engineer of Record: PBSJ
Michael E. Holcomb
P.E. # 40147
7406 Fullerton Street
Suite 350
Jacksonville, FL 32256
(904) 363-6100
www.pbsj.com
Certificate of Authorization No. 24

CITY OF TALLAHASSEE - LEON COUNTY
BLUEPRINT 2000 & BEYOND
INTERGOVERNMENTAL AGENCY

TRAFFIC CONTROL PLANS
DETOUR MAP
SEGMENT 1 - PHASE IB

SHEET NO. 142

1/6/2006 9:43:31 AM J:\Transportation\Design\TCI\CADD\Projects\CapitalCircle\C0000830\readway\tcd1.dgn

Attachment # 3
Page 1 of 1

20