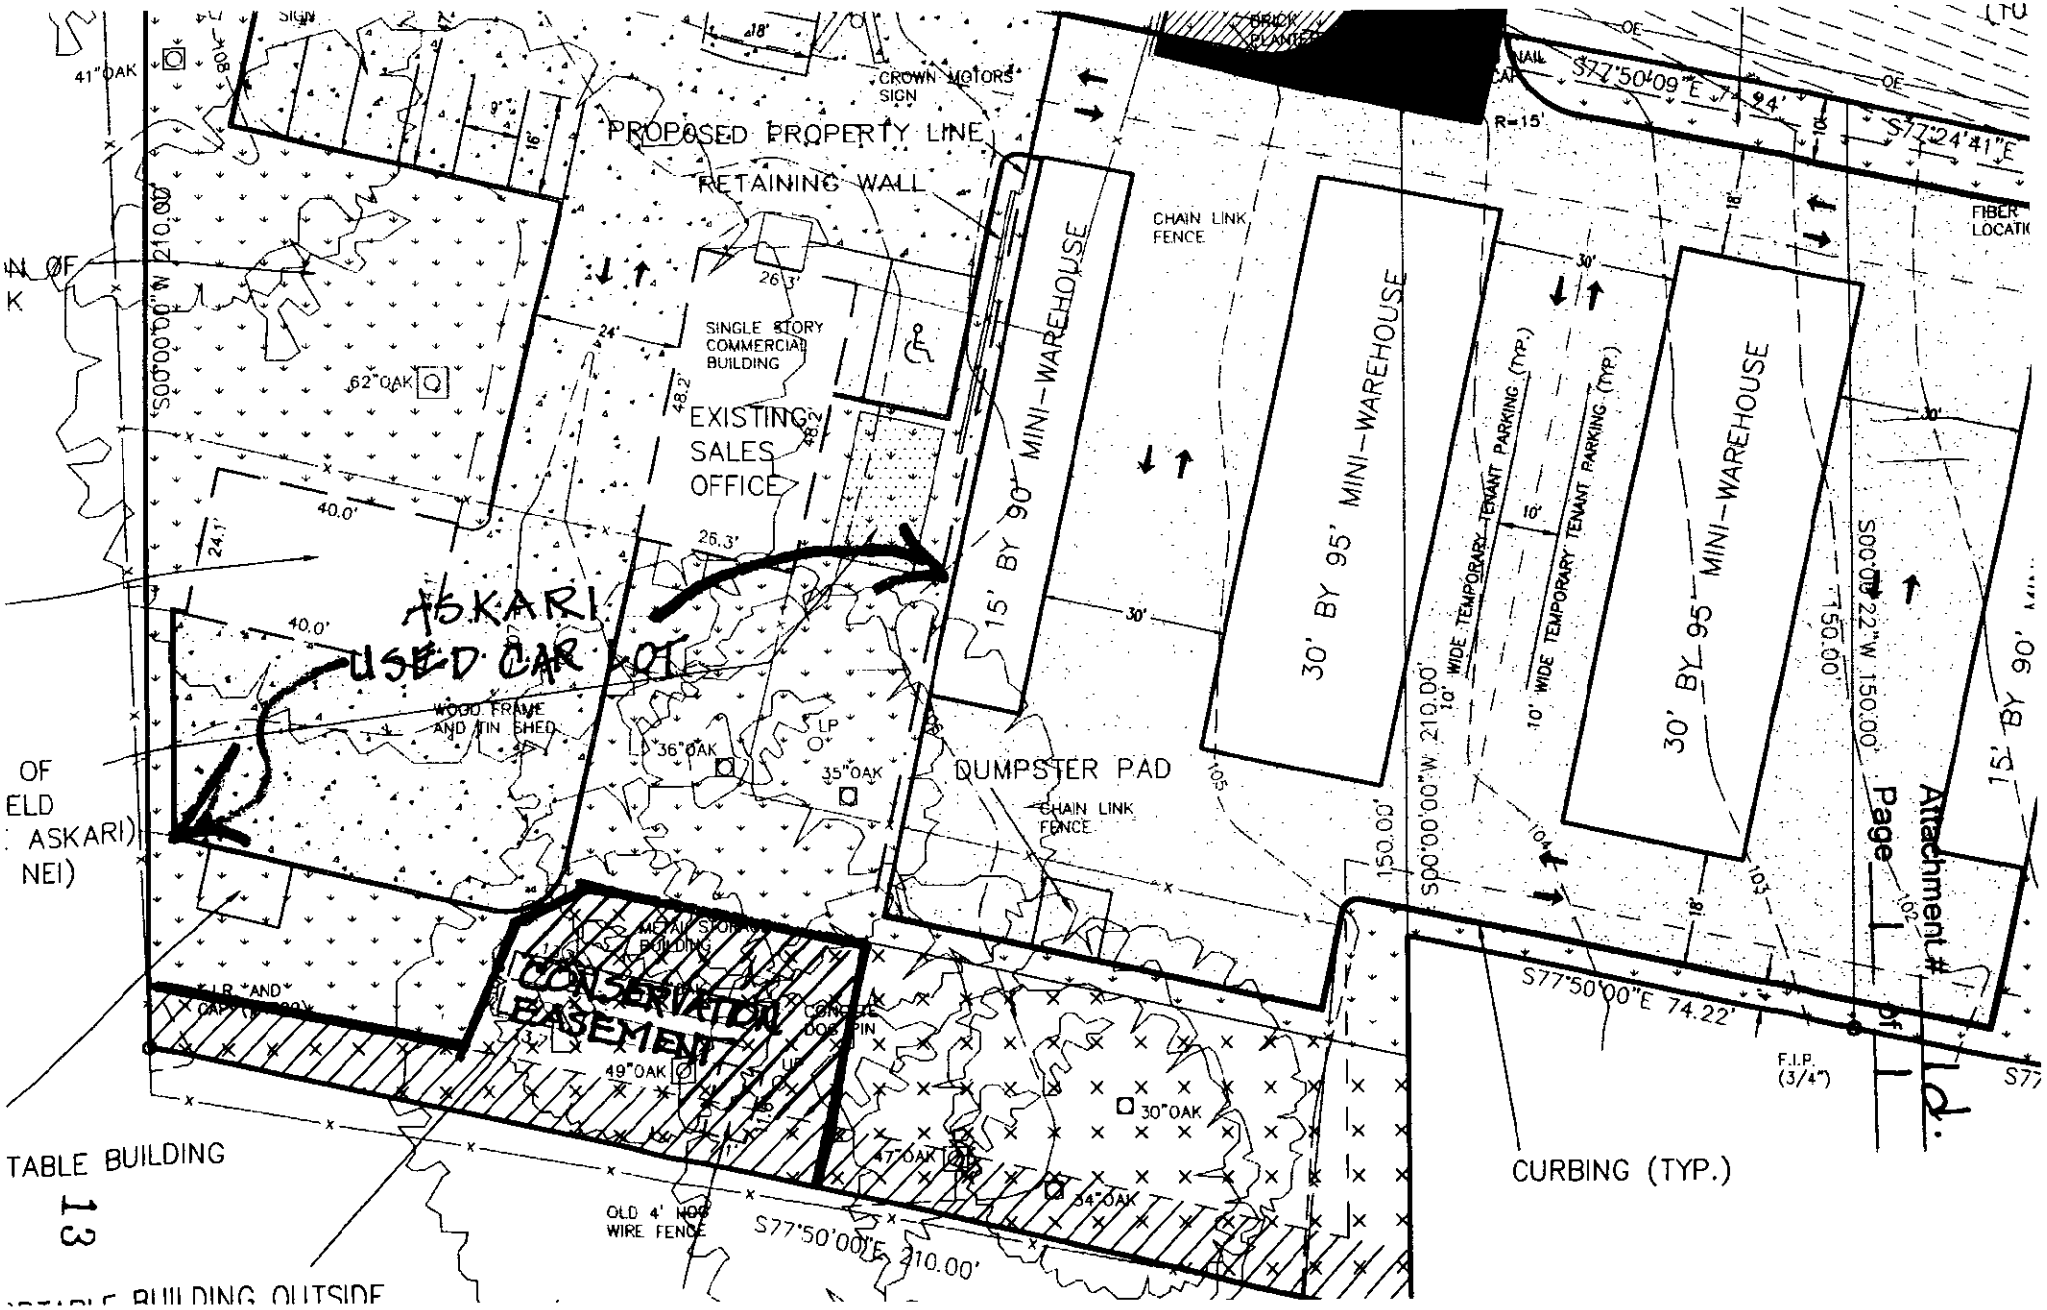
PROPOSED PROPERTY LINE
RETAINING WALL
CROWN MOTORS SIGN
SINGLE STORY COMMERCIAL BUILDING
EXISTING SALES OFFICE
15' BY 90' MINI-WAREHOUSE
30' BY 95' MINI-WAREHOUSE
30' BY 95' MINI-WAREHOUSE
CHAIN LINK FENCE
10' WIDE TEMPORARY TENANT PARKING (TYP.)
10' WIDE TEMPORARY TENANT PARKING (TYP.)
15' BY 90'
ASKARI USED CAR LOT
WOOD FRAME AND TIN SHED
DUMPSTER PAD
CHAIN LINK FENCE
METAL STORAGE BUILDING
CONSERVATION EASEMENT
OLD 4' HOG WIRE FENCE
S77°50'00"E 210.00'
S77°50'00"E 74.22'
S00°00'00"W 210.00'
S00°00'22"W 150.00'
150.00'
CURBING (TYP.)
TABLE BUILDING
41" OAK
62" OAK
36" OAK
35" OAK
49" OAK
30" OAK
47" OAK
34" OAK
F.I.P. (3/4")
Attachment # 1
Page 1 of 1