Attachment # 3

Page 1 of 1

LAKE MONKEY BUSINESS

(Ordinary High Water = 130.0'±)
(100 Year High Water = 134.2')

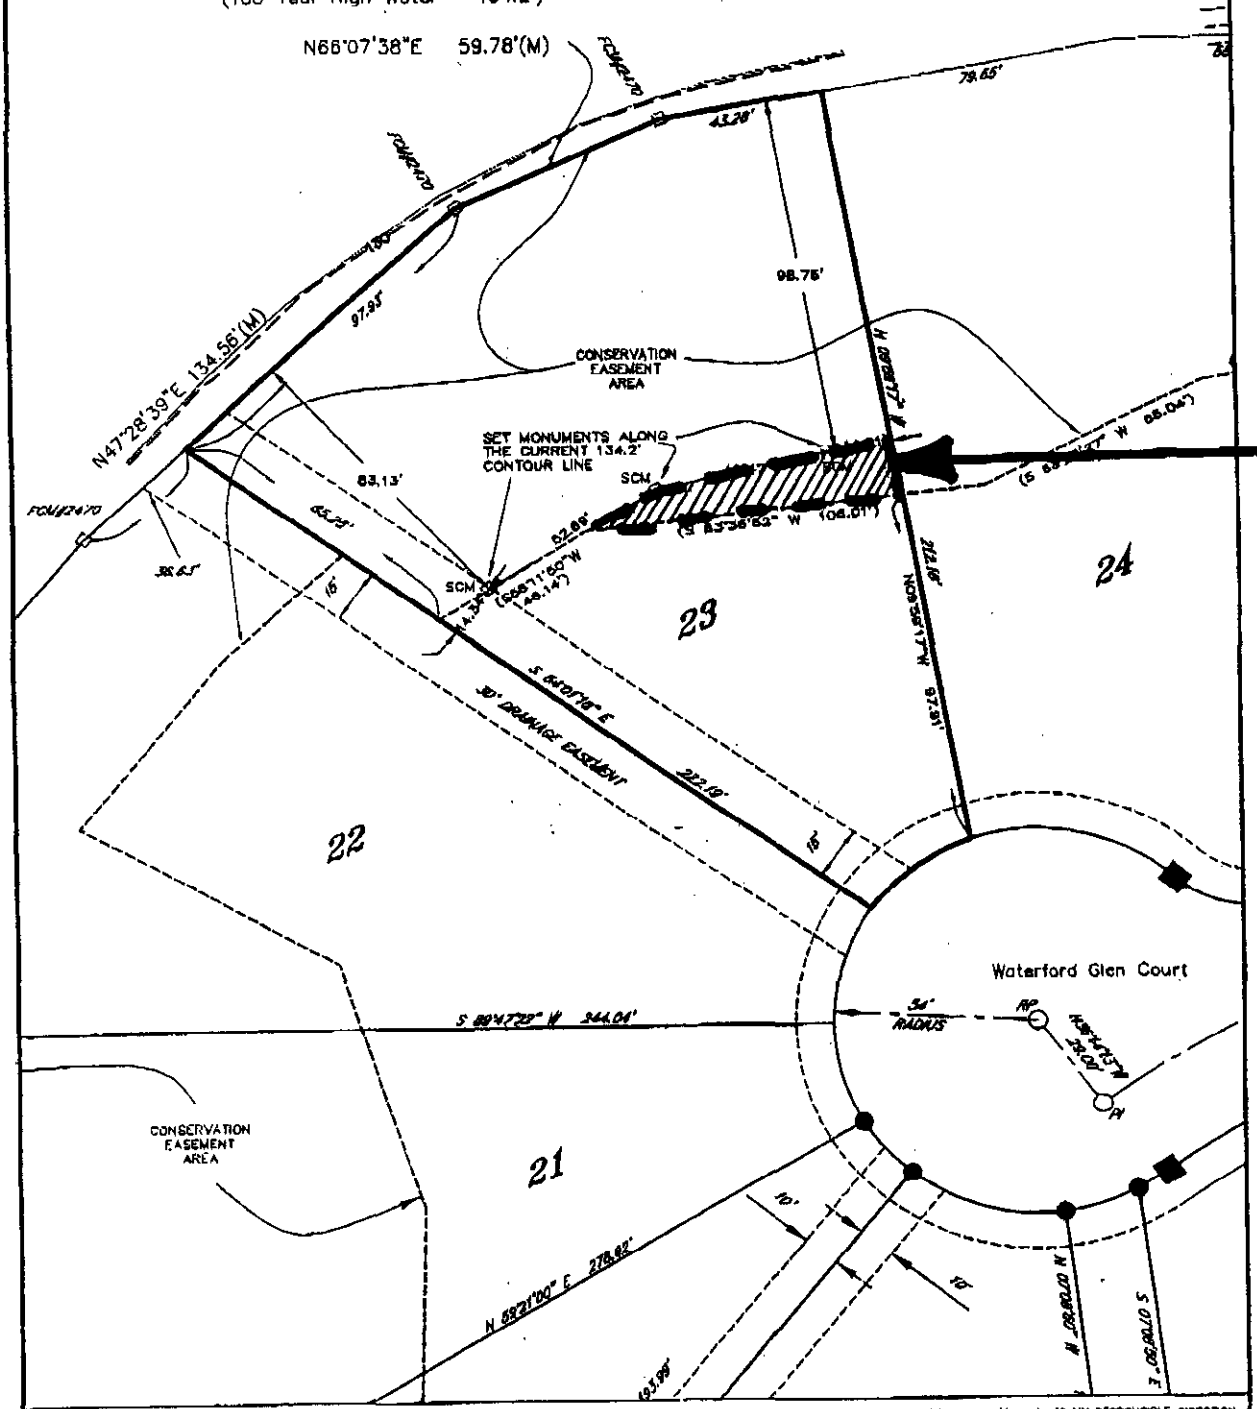

Area Propose for removal from easemen

Notes:

1. This is not a Boundary Survey.
2. The elevations shown hereon are based on N.G.V.D. 1929 Datum.

GS = Ground Shot
SSMH = Sanitary Sewer Manhole
R = Radius
L = Arc Length
Δ = Central Angle
CH = Chord Direction & Distance
TOB = TOP OF BANK
WEDG = WATERS EDGE
FIRC = FOUND IRON ROD

I HEREBY CERTIFY THAT THIS SURVEY WAS PERFORMED UNDER MY RESPONSIBLE DIRECTION AND SUPERVISION AND THE PLAT AND DESCRIPTION ARE TRUE AND ACCURATE TO THE BEST OF MY KNOWLEDGE AND BELIEF. THE SURVEY MEETS OR EXCEEDS THE MINIMUM TECHNICAL STANDARDS FOR LAND SURVEYING AS ESTABLISHED BY THE FLORIDA BOARD OF PROFESSIONAL SURVEYORS AND MAPPERS (F.A.C. 61C17-6).

ALAN D. PLATT, P.L.S.
PROFESSIONAL LAND SURVEYOR
FLORIDA LICENSED No. 4094

2/27/04
DATE SIGNED

11/24/03 (Rev. 2/27/04)
DATE SURVEYED

UNLESS IT BEARS THE SIGNATURE AND THE ORIGINAL RAISED SEAL OF A FLORIDA LICENSED SURVEYOR AND MAPPER THIS MAP IS FOR INFORMATIONAL PURPOSES ONLY AND IS NOT VALID.

SHEET 1 OF 1

DRAWING: 7680.dwg
PROJECT: 7680

SPECIAL PURPOSE SURVEY OF:
LOCATION OF 134.2' CONTOUR,
LOT 23, GOLDEN EAGLE UNIT No. 5,
PLAT BOOK 11, PAGE 61,
LEON COUNTY, FLORIDA

A.D. Platt & ASSOCIATES, INC. LAND SURVEYORS
469 JOHN KNOX ROAD, TALLAHASSEE, FL 32303
PHONE: (850) 386-1036 FAX: (850) 386-1106
LICENSED BUSINESS No. 6596

CERTIFIED TO:
JIMMY CLAY