Attachment # 4
Page 1 of 2

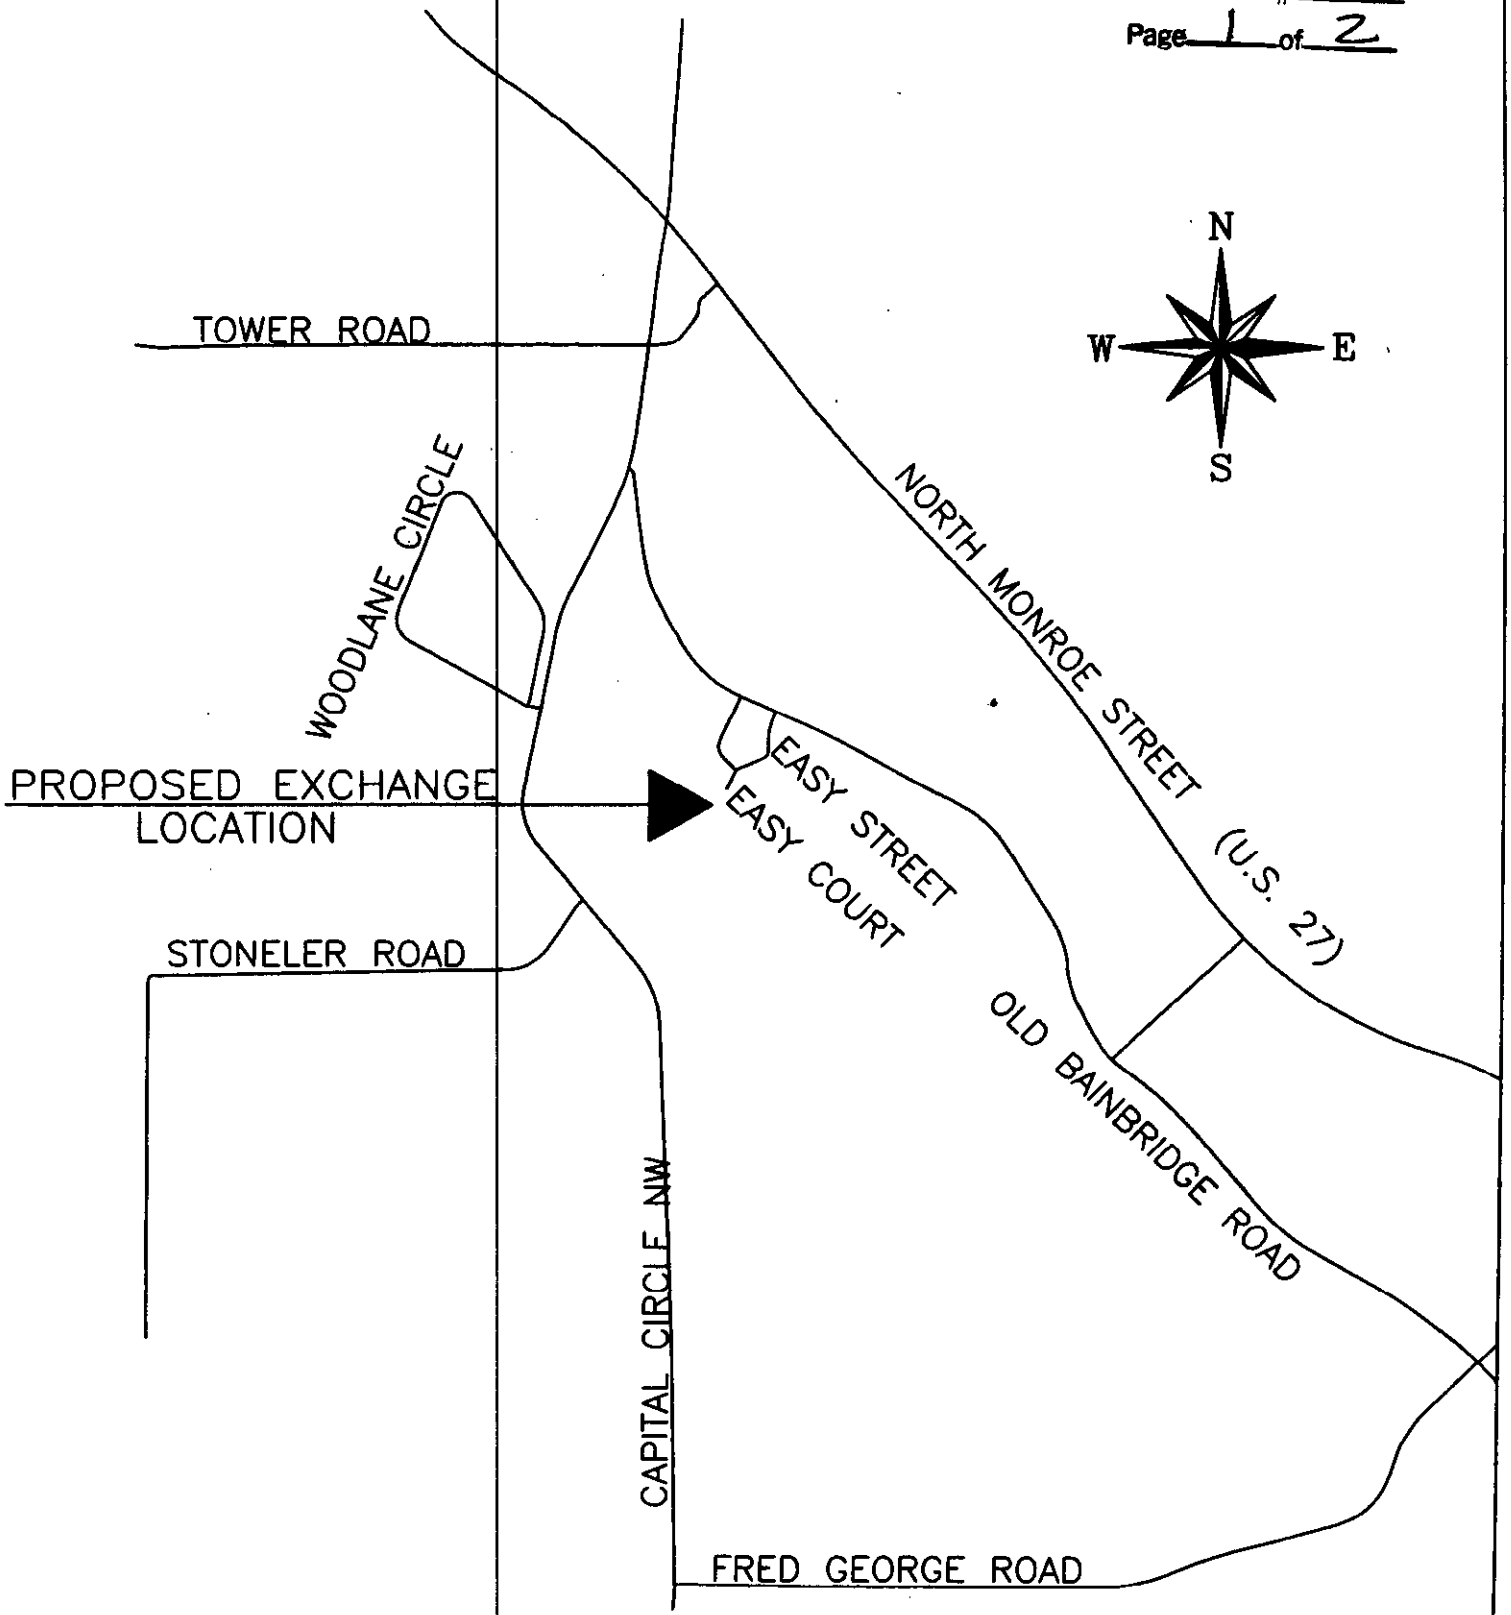

LOCATION MAP

NOT TO SCALE

POOLE, OWENS & ASSOCIATES, INC.
ENGINEERS SURVEYORS

1641-A METROPOLITAN CIRCLE
TALLAHASSEE, FLORIDA 32308
TELEPHONE #: (904) 386-5117

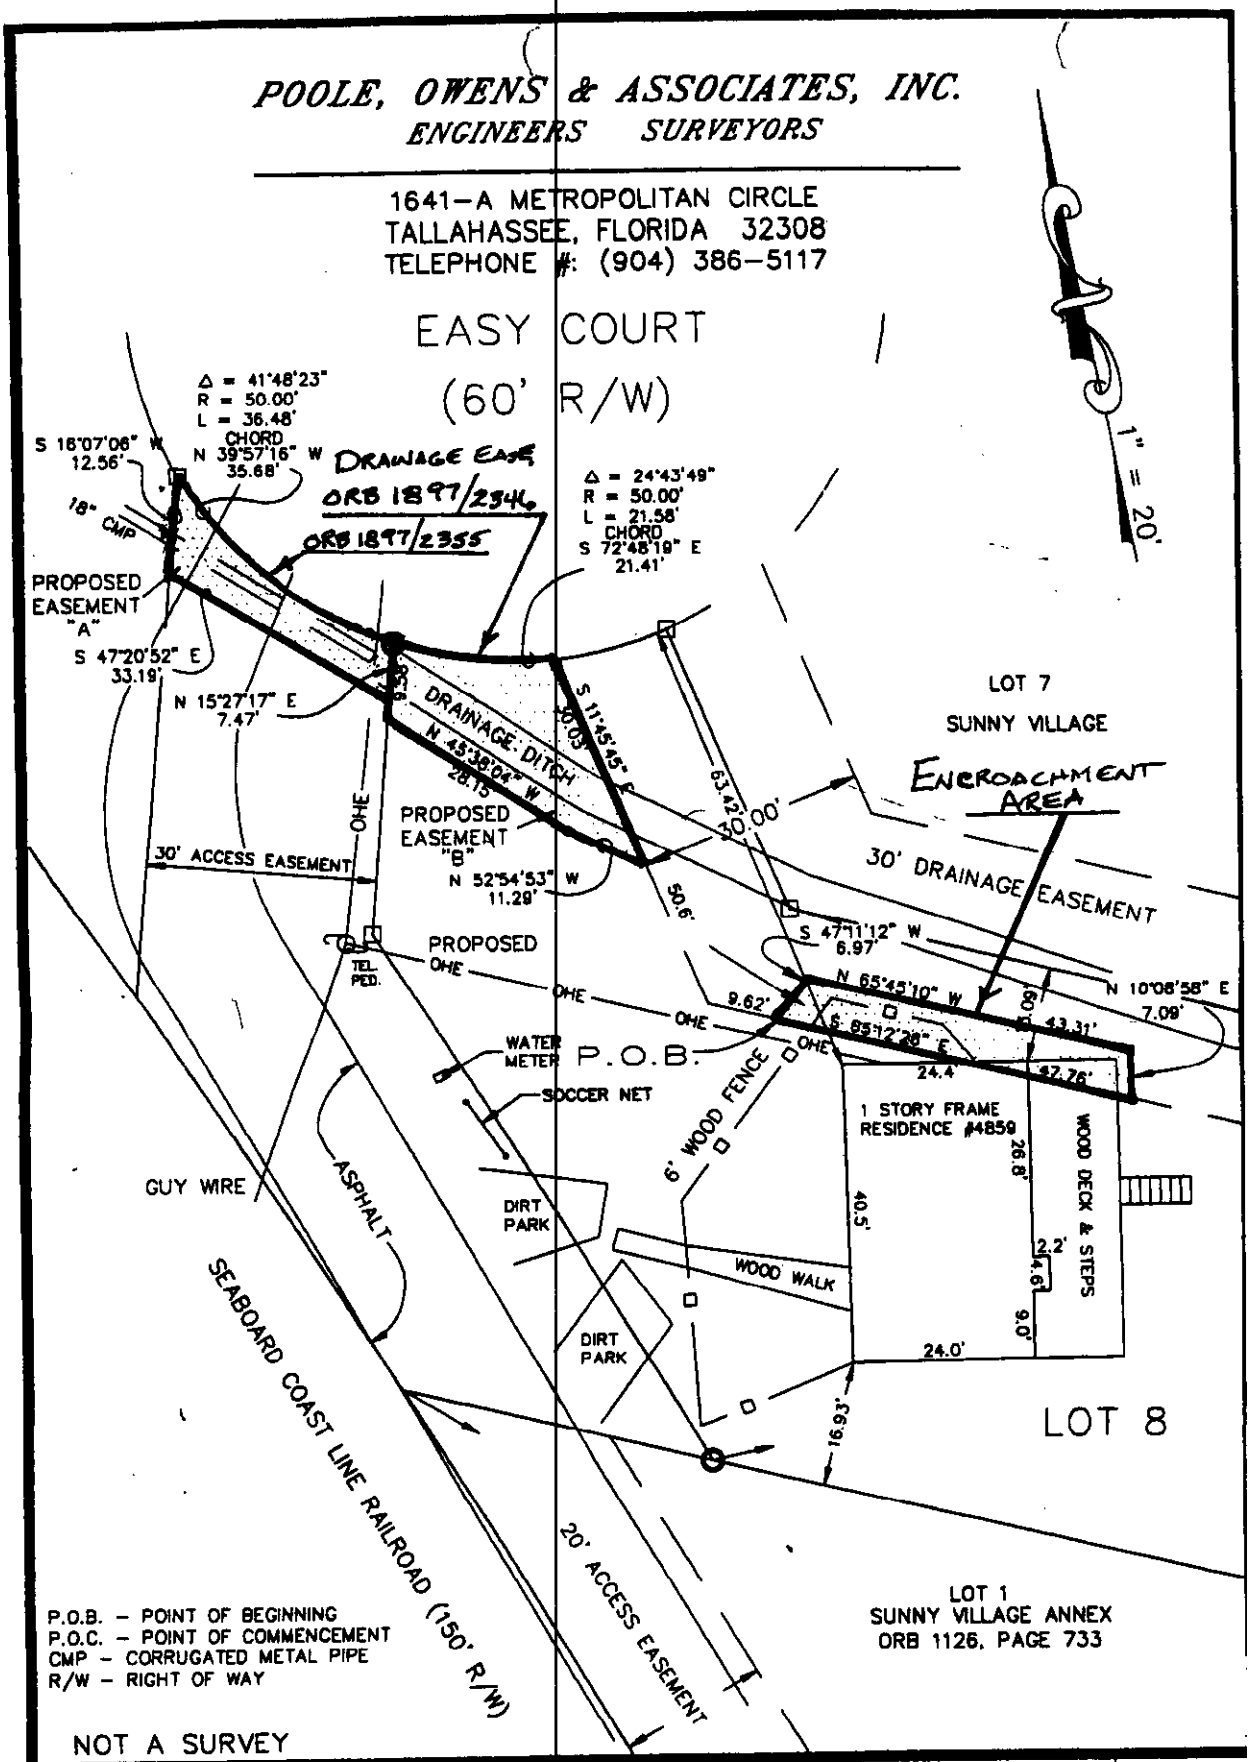

P.O.B. – POINT OF BEGINNING
P.O.C. – POINT OF COMMENCEMENT
CMP – CORRUGATED METAL PIPE
R/W – RIGHT OF WAY

NOT A SURVEY

I HEREBY CERTIFY THAT THIS IS A CORRECT AND ACCURATE REPRESENTATION OF DESCRIPTIONS DONE UNDER MY SUPERVISION WHICH COMPLIES WITH MINIMUM TECHNICAL STANDARDS ESTABLISHED BY RULE 61G17-6, ADMINISTRATIVE CODE.

LARRY M. COBB
FLORIDA R.L.S.
CERT. NO. 2470

SKETCH OF DESCRIPTION
OF EASEMENTS IN SUNNY VILLAGE
& SUNNY VILLAGE ANNEX
A PART OF SECTION 5, T-1-N, R-1-W,
LEON COUNTY, FLORIDA

KENT DEEB

SHEET NO. 1 OF 4

JOB NO. 94251 EZ