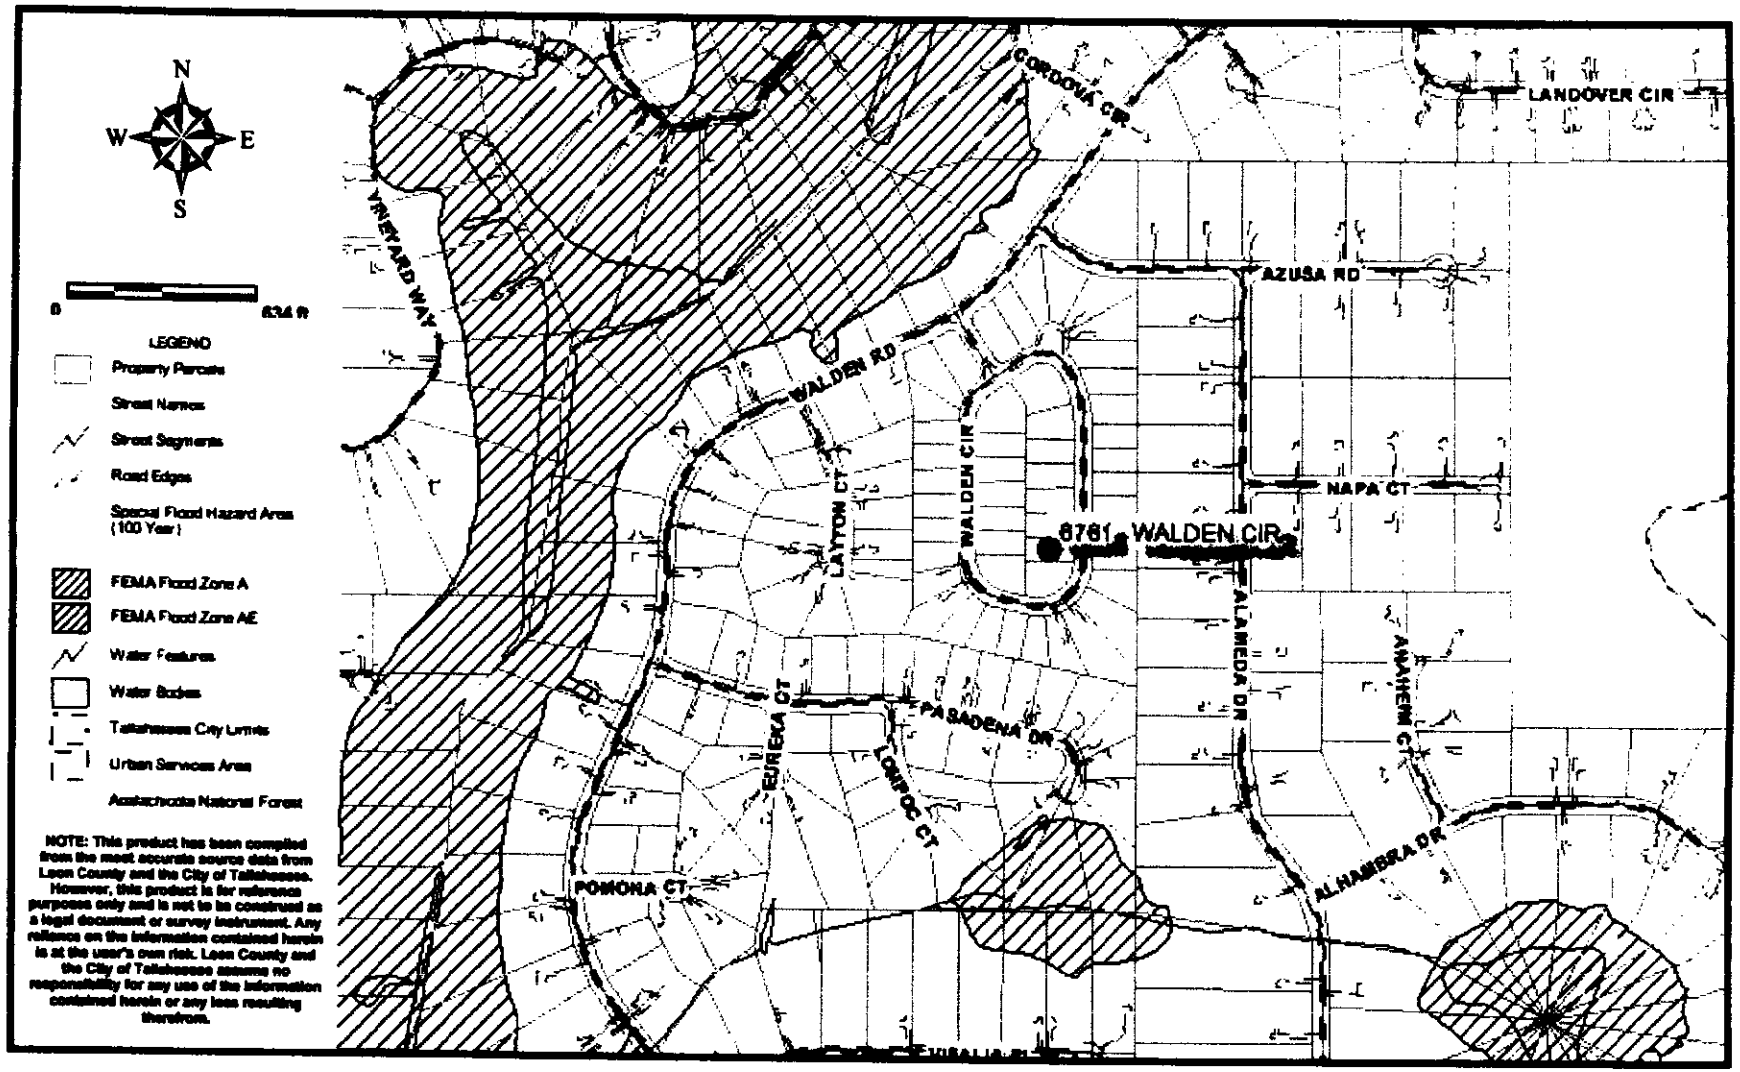

Tallahassee-Leon County GIS
www.tlcgis.org

6761 Walden Circle

Drainage Easement Abandonment

TLCGIS
Leon County Courthouse
301 S. Monroe St. P3 Level
Tallahassee, FL 32301
850/488-2818

Date Created: 4/28/2005

ATTACHMENT # 2
PAGE 1 OF 2

THE BLUFFS AT DEER POINTE

ATTACHMENT # 2
PAGE 2 OF 2

A SUBDIVISION OF A PART OF SECTION 19,
TOWNSHIP 1 NORTH, RANGE 2 EAST
LEON COUNTY, FLORIDA

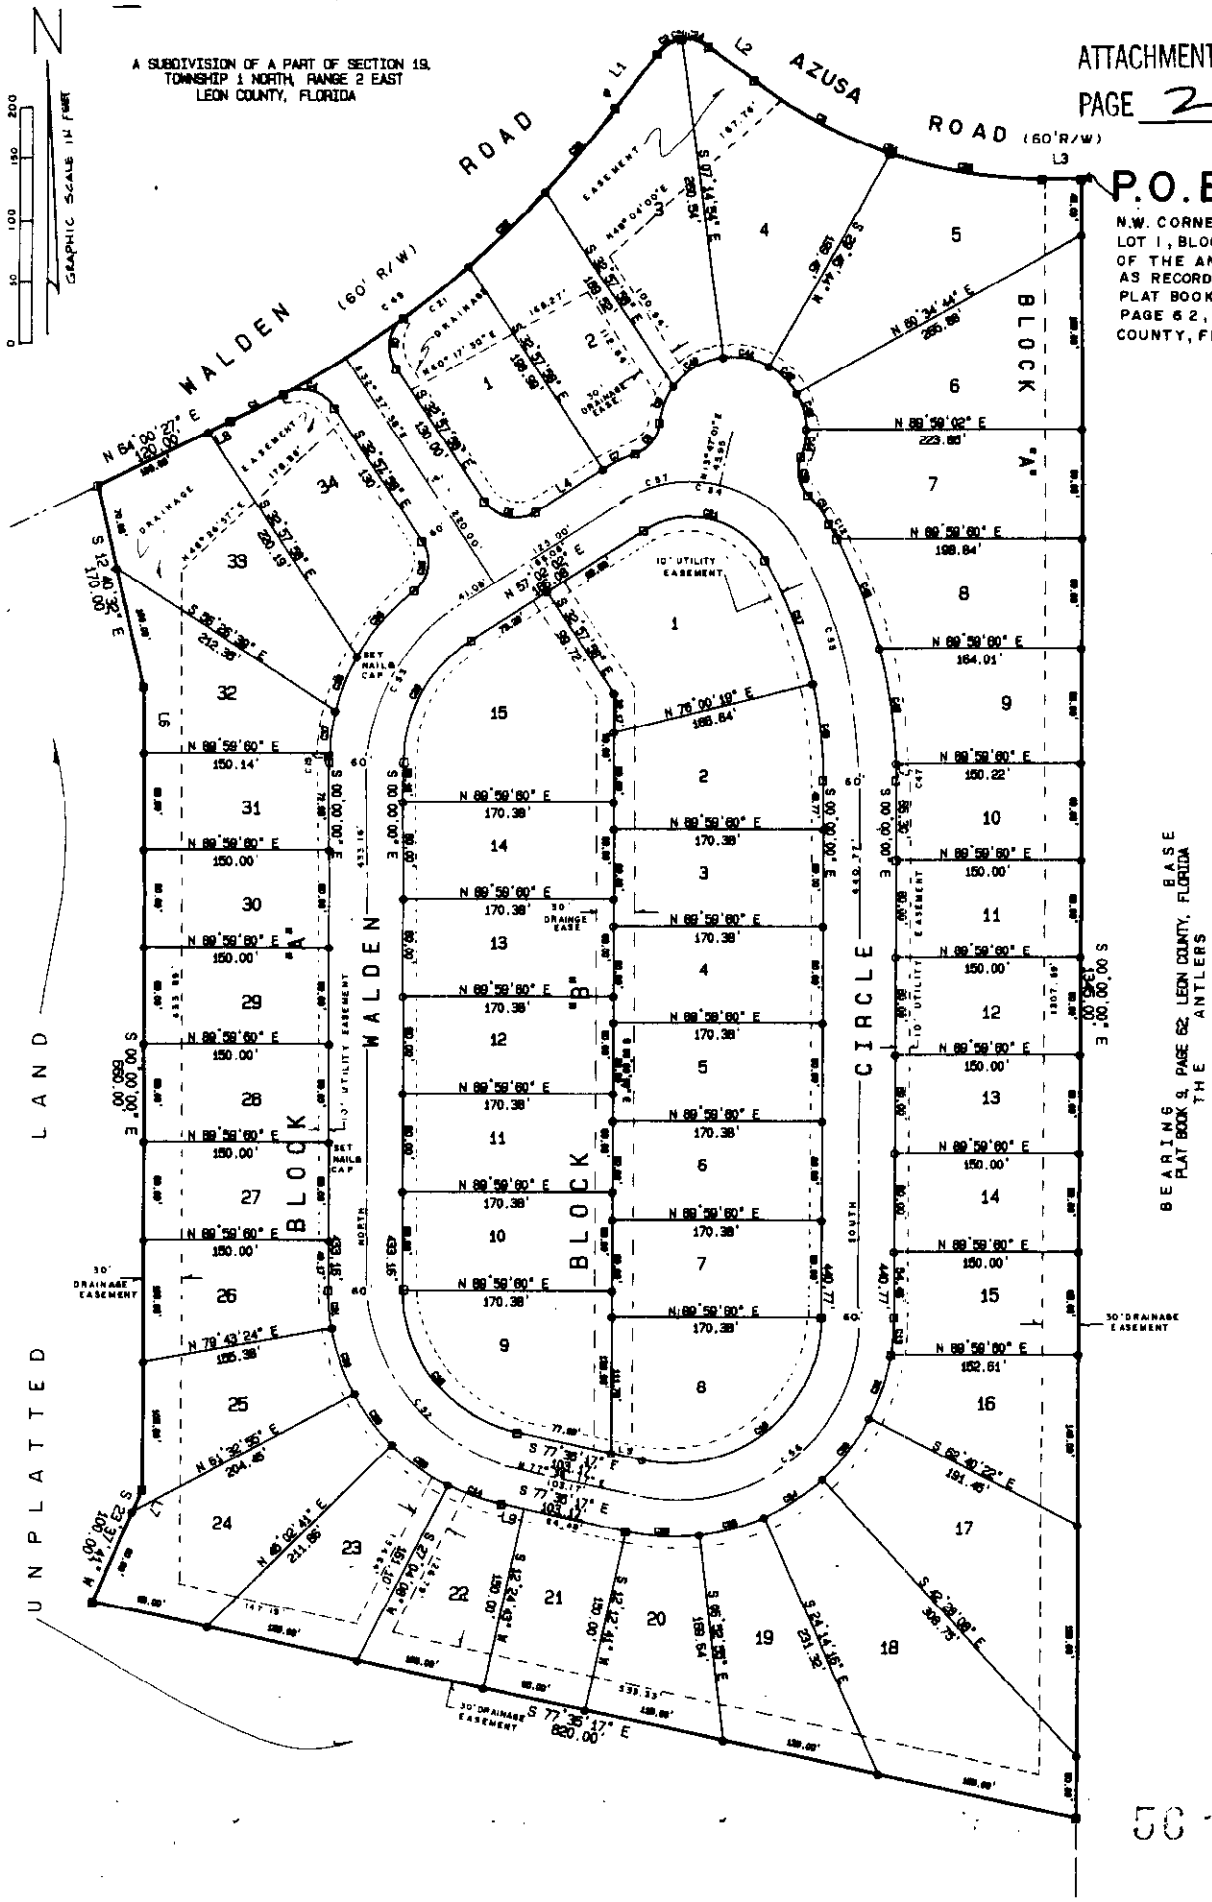

CENTERLIN

CURVE	DELTA ANGL
C52	77°35'17
C53	57°02'02
C54	93°29'59
C55	29°27'56
C56	102°24'43
C57	46°45'06

POOLE & A

ARCHITECTS ENGI
1641-A METROPOLITIAN C

50

SHEET