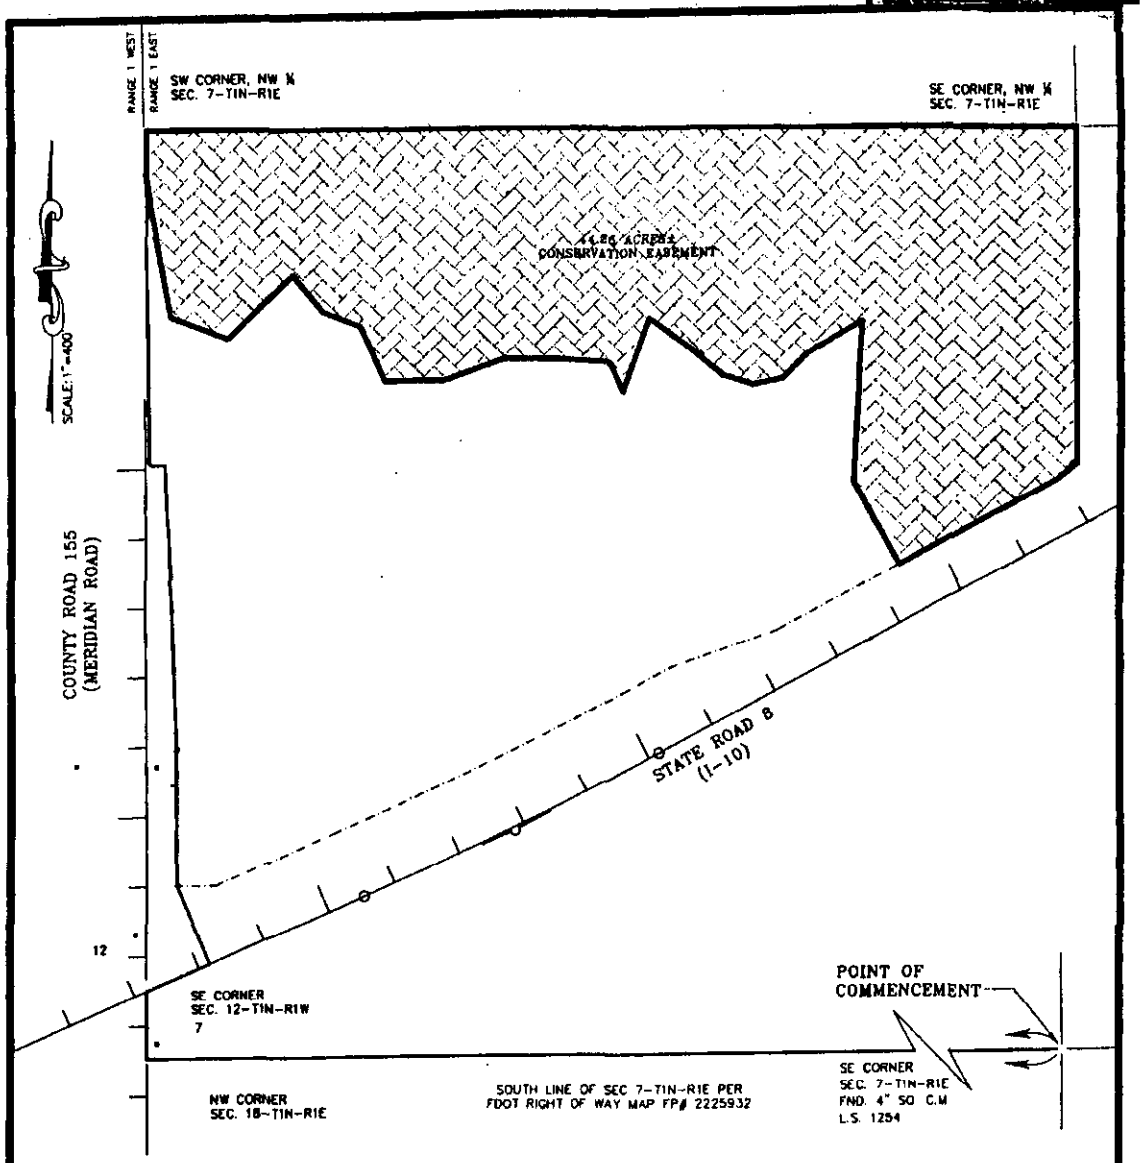

EXHIBIT "D"

400 200 0 400
SCALE IN FEET: 1"=400'

NOT A SURVEY

Allen Nobles & Associates, Inc.
TALLAHASSEE • CHIPLEY • NICEVILLE • PENSACOLA • VALDOSTA
PROFESSIONAL LAND SURVEYING, MAPPING, AND CIVIL ENGINEERING LB#3283 EB#7990
2844 PABLO AVENUE, TALLAHASSEE, FLORIDA, 32308
PHONE: 850-385-1178 FAX: 850-385-1404

SKETCH OF
CONSERVATION EASEMENT AREA

CLIENT:
MIDDLEBROOKS ESTATE

SCALE: 1"=400'	PROJECT NO.: 4922.001	SHEET 1
DATE: 12/01/2005	FIELDBOOK:	OF
DRAWN BY: DAV		2
CAD NO.: 4922-001blw.dwg		
REVISED:		

C:\Land Projects 2004\4922-001 Middlebbrooks Pond site\dwg\4922-001btw.dwg, BD3-59.98 (2), 12/1/2005 3:10:00 PM, tony