Attachment # 5
Page 1 of 1

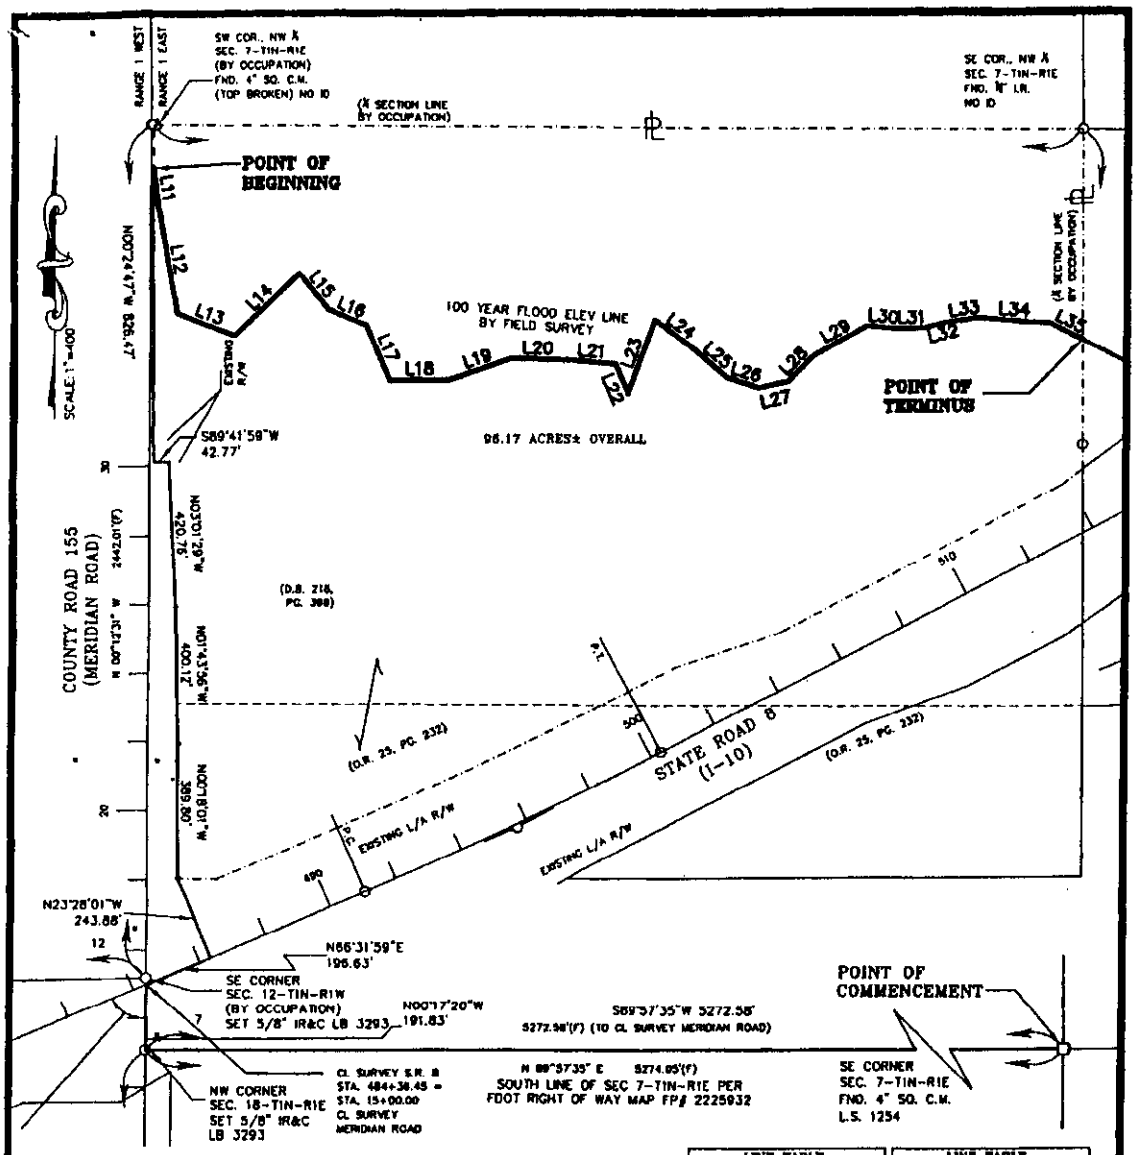

LINE TABLE		
LINE	LENGTH	BEARING
L11	109.08'	S07°59'20"E
L12	303.60'	S10°06'17"E
L13	175.13'	S68°42'59"E
L14	255.41'	N45°55'23"E
L15	134.53'	S39°23'53"E
L16	113.01'	S67°33'29"E
L17	171.18'	S22°56'14"E
L18	168.23'	N89°31'37"E
L19	181.43'	N70°44'18"E
L20	149.19'	S88°35'43"E
L21	147.17'	S85°56'49"E
L22	91.79'	S24°13'20"E
L23	221.77'	N19°58'30"E
L24	138.48'	S52°47'22"E

LINE TABLE		
LINE	LENGTH	BEARING
L25	124.64'	S48°52'11"E
L26	92.00'	S72°33'17"E
L27	85.85'	N78°28'28"E
L28	100.86'	N44°14'01"E
L29	174.43'	N60°17'01"E
L30	81.66'	S63°51'34"E
L31	78.88'	N89°14'08"E
L32	80.91'	N76°01'53"E
L33	77.76'	N82°45'45"E
L34	195.19'	S85°25'02"E
L35	106.70'	S62°29'57"E

LEGEND:
- CM = CONCRETE MONUMENT
- FCM = FOUND CONCRETE MONUMENT
- FIRC = FOUND IRON REBAR AND CAP
- IR&C = IRON REBAR AND CAP
- LB = LICENSED BUSINESS NUMBER
- OR = OFFICIAL RECORDS BOOK
- PG = PAGE
- R1E = RANGE 1 EAST
- SEC = SECTION
- SIRC = SET IRON REBAR AND CAP
- T1N = TOWNSHIP 1 NORTH

NOTES:
1) BEARINGS ARE BASED ON FLORIDA DEPARTMENT OF TRANSPORTATION RIGHT OF WAY MAP F.P. 2225932, BEING DATED 06/22/2004.
2) ELEVATIONS ARE BASED ON FLORIDA DEPARTMENT OF TRANSPORTATION MONUMENT 110-74-A35, BEING REFERENCED TO THE NORTH AMERICAN VERTICAL DATUM OF 1988.
3) THE 100 YEAR FLOOD LINE IS BASED ON FIELD SURVEY OF THE BASE FLOOD ELEVATIONS AS SHOWN ON FLOOD INSURANCE RATE MAP 12073C0282E, BEING DATED MARCH 16, 2005.

400 200 0 400
SCALE IN FEET: 1"=400'

SURVEYOR'S CERTIFICATE:

I hereby certify that this survey meets the Minimum Technical Standards as set forth by the Florida Board of Surveyors and Mappers in Chapter 61G-17 Florida Administrative Code, pursuant to Section 472.027, Florida Statutes.

Paul N. Williamson
Professional Surveyor and Mapper
Certificate Number 3208

NOT VALID WITHOUT THE SIGNATURE AND ORIGINAL RAISED SEAL OF A FLORIDA LICENSED SURVEYOR AND MAPPER.

Allen Nobles & Associates, Inc.
TALLAHASSEE • CHIPLEY • NICEVILLE • PENSACOLA • VALDOSTA
PROFESSIONAL LAND SURVEYING, MAPPING, AND CIVIL ENGINEERING LB#3293 EB#7990
2844 PABLO AVENUE, TALLAHASSEE, FLORIDA 32308
PHONE: 850-385-1179 FAX: 850-385-1404

SPECIAL PURPOSE SURVEY TO DESCRIBE THE 100 YEAR FLOOD LINE AS DETERMINED BY FIELD SURVEY

CLIENT: MIDDLEBROOKS ESTATE

SCALE: 1"=400'	PROJECT NO.: 4922.001	SHEET 1
DATE: 11/30/2005	FIELDBOOK: 872/875	OF
DRAWN BY: DAV		2
CAD NO.: 4922-001btw.dwg		
REVISED:		

EXHIBIT "B"

C:\Land Projects 2004\4922-001 Middlebbrooks Pond site\dwg\4922-001btw.dwg, BD3-59.98, 12/1/2005 3:24:54 PM, tony