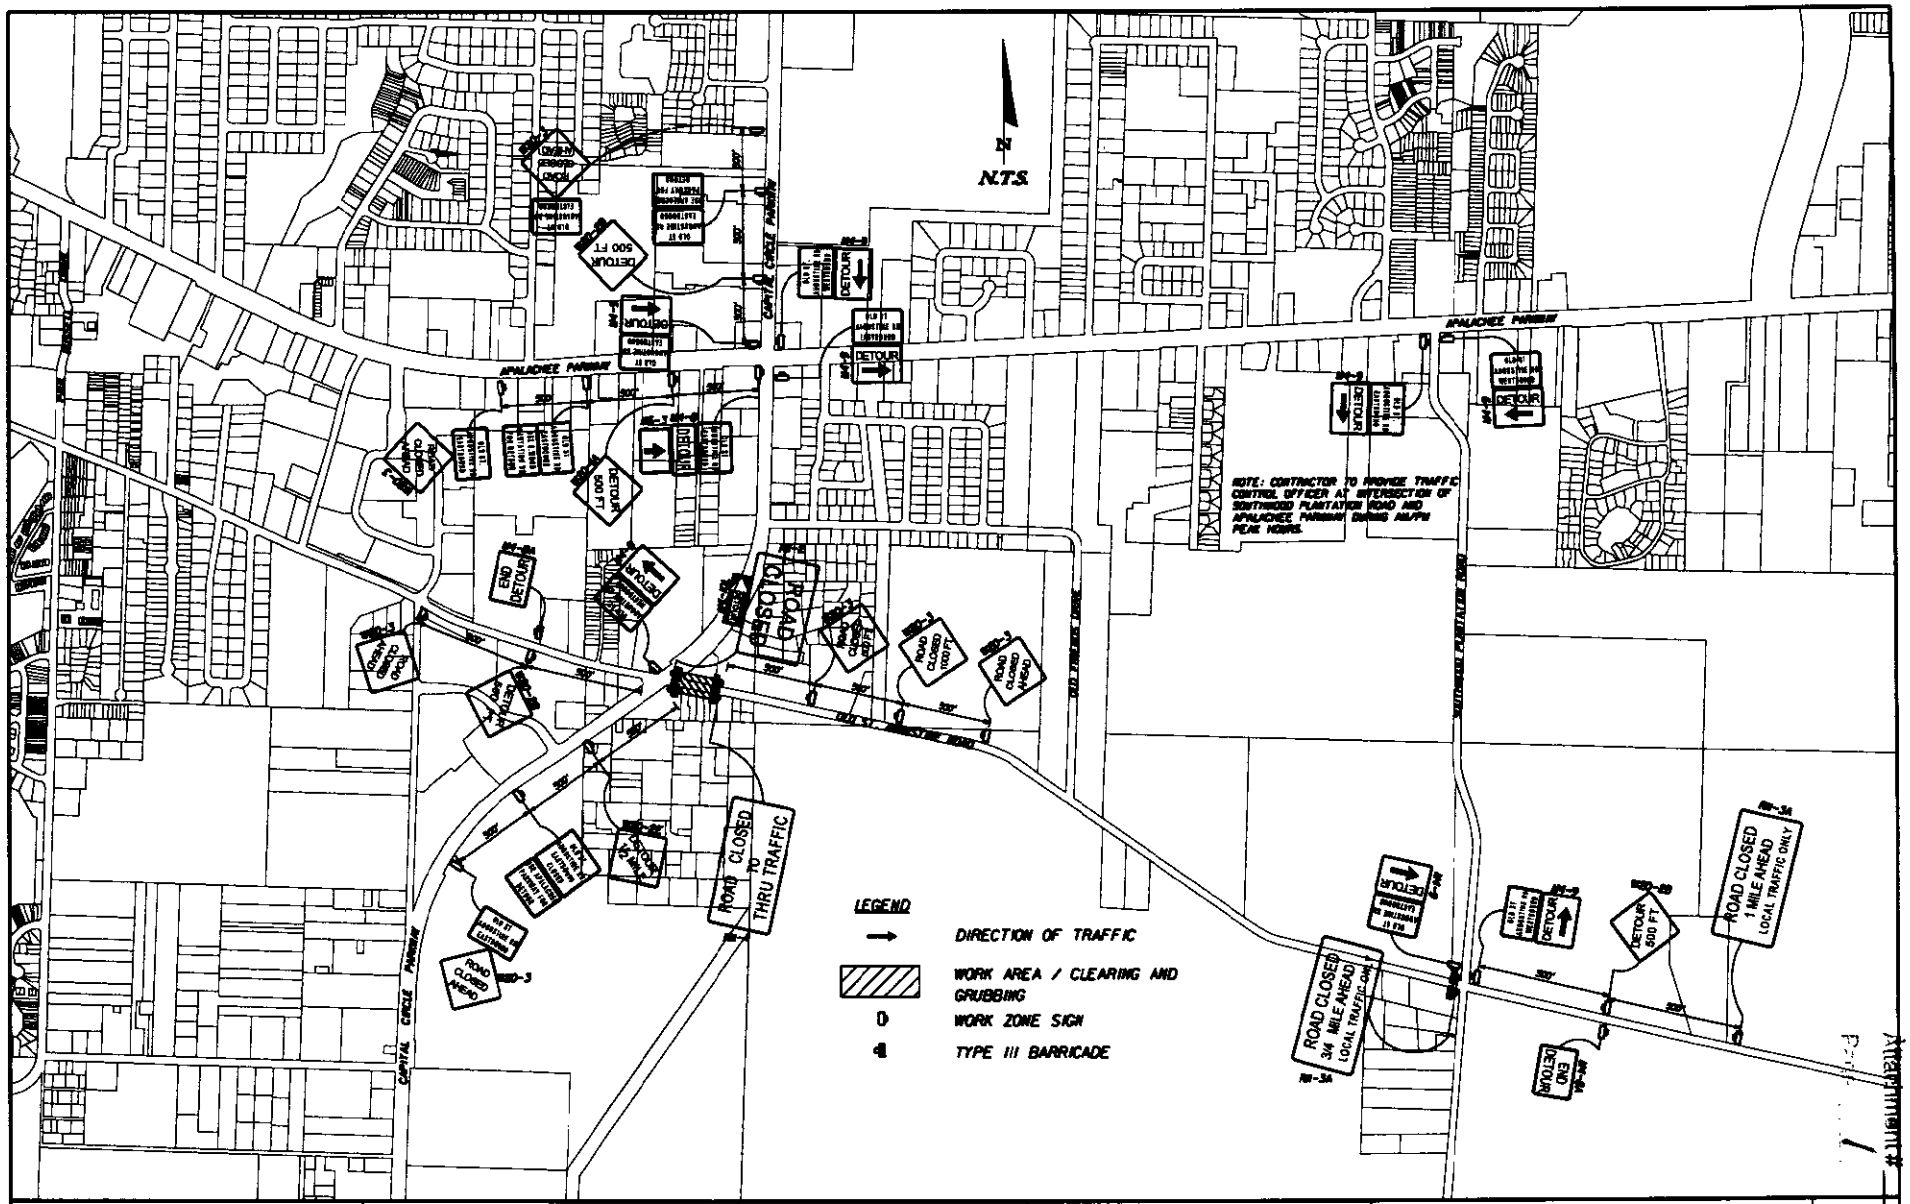


| REVISIONS | | |
|---|---|---|
| DATE | BY | DESCRIPTION |
| | | |

M, Inc and C.W. Roberts, a Joint Venture

C. W. ROBERTS CONTRACTING, INC.
Heavy Construction

Engineer of Record:
PBSJ
Alan E. Reiner
P.E. # 45708
7406 Fullerton Street
Suite 350
Jacksonville, FL 32256
(904) 363-6100
www.pbsj.com
Certificate of Authorization No. 24

CITY OF TALLAHASSEE - LEON COUNTY
BLUEPRINT 2000 & BEYOND
INTERGOVERNMENTAL AGENCY

**TRAFFIC CONTROL PLANS**
**DETOUR MAP**
**SEGMENT 4 - PHASE IB**

SHEET NO. 148

12/22/2005 1:53:54 PM

Attachment #

20