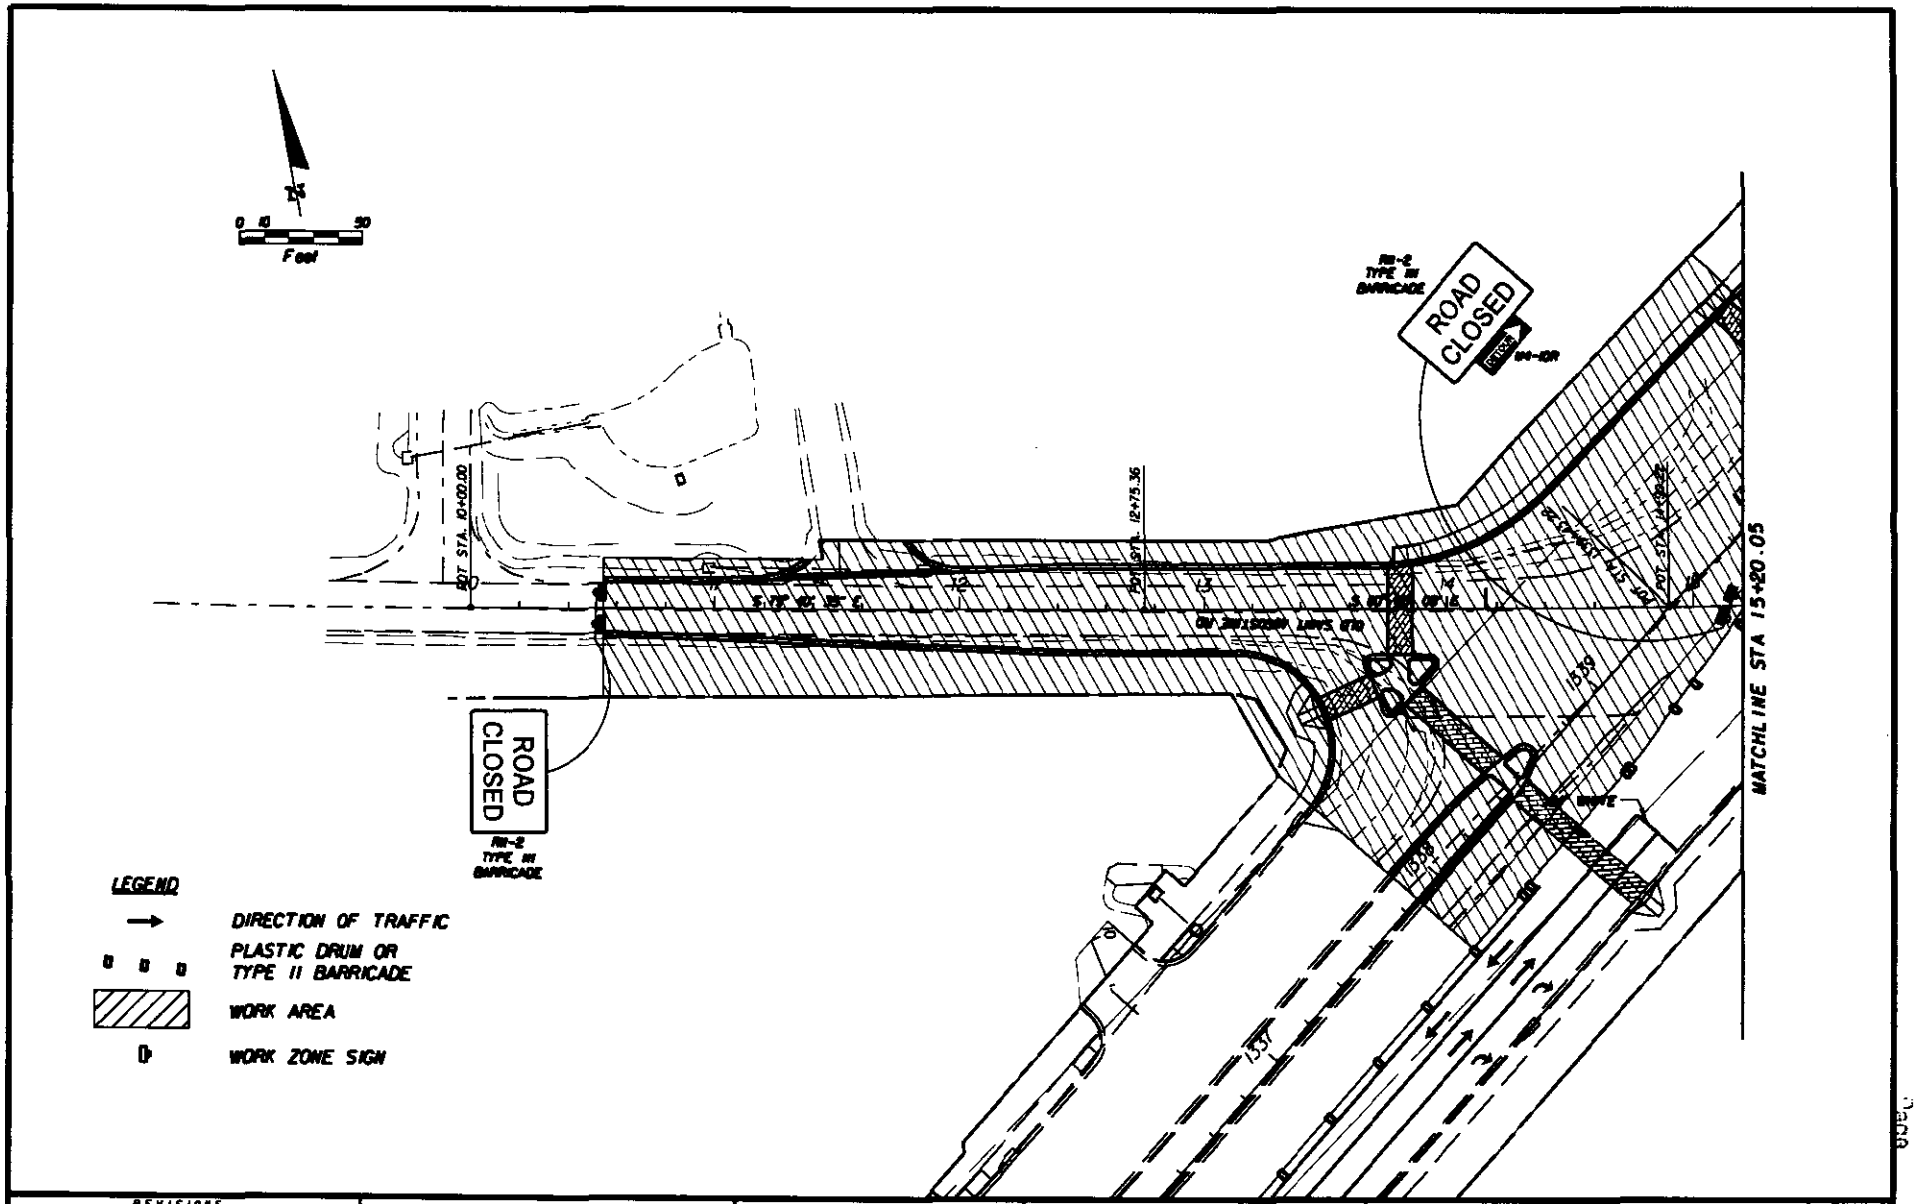

REVISIONS		
DATE	BY	DESCRIPTION

M, Inc and C.W. Roberts, a Joint Venture

C. W. ROBERTS CONTRACTING, INC.
Heavy Construction

Engineer of Record:
PBSJ
Alan E. Reiner
P.E. # 45708
7406 Fullerton Street
Suite 350
Jacksonville, FL 32256
(904) 363-6100
www.pbsj.com
Certificate of Authorization No. 24

CITY OF TALLAHASSEE - LEON COUNTY
BLUEPRINT 2000 & BEYOND
INTERGOVERNMENTAL AGENCY

TRAFFIC CONTROL PLANS
SEGMENT 4 - PHASE IIB

SHEET NO. 155

Attachment # 3
Page 1 of 2

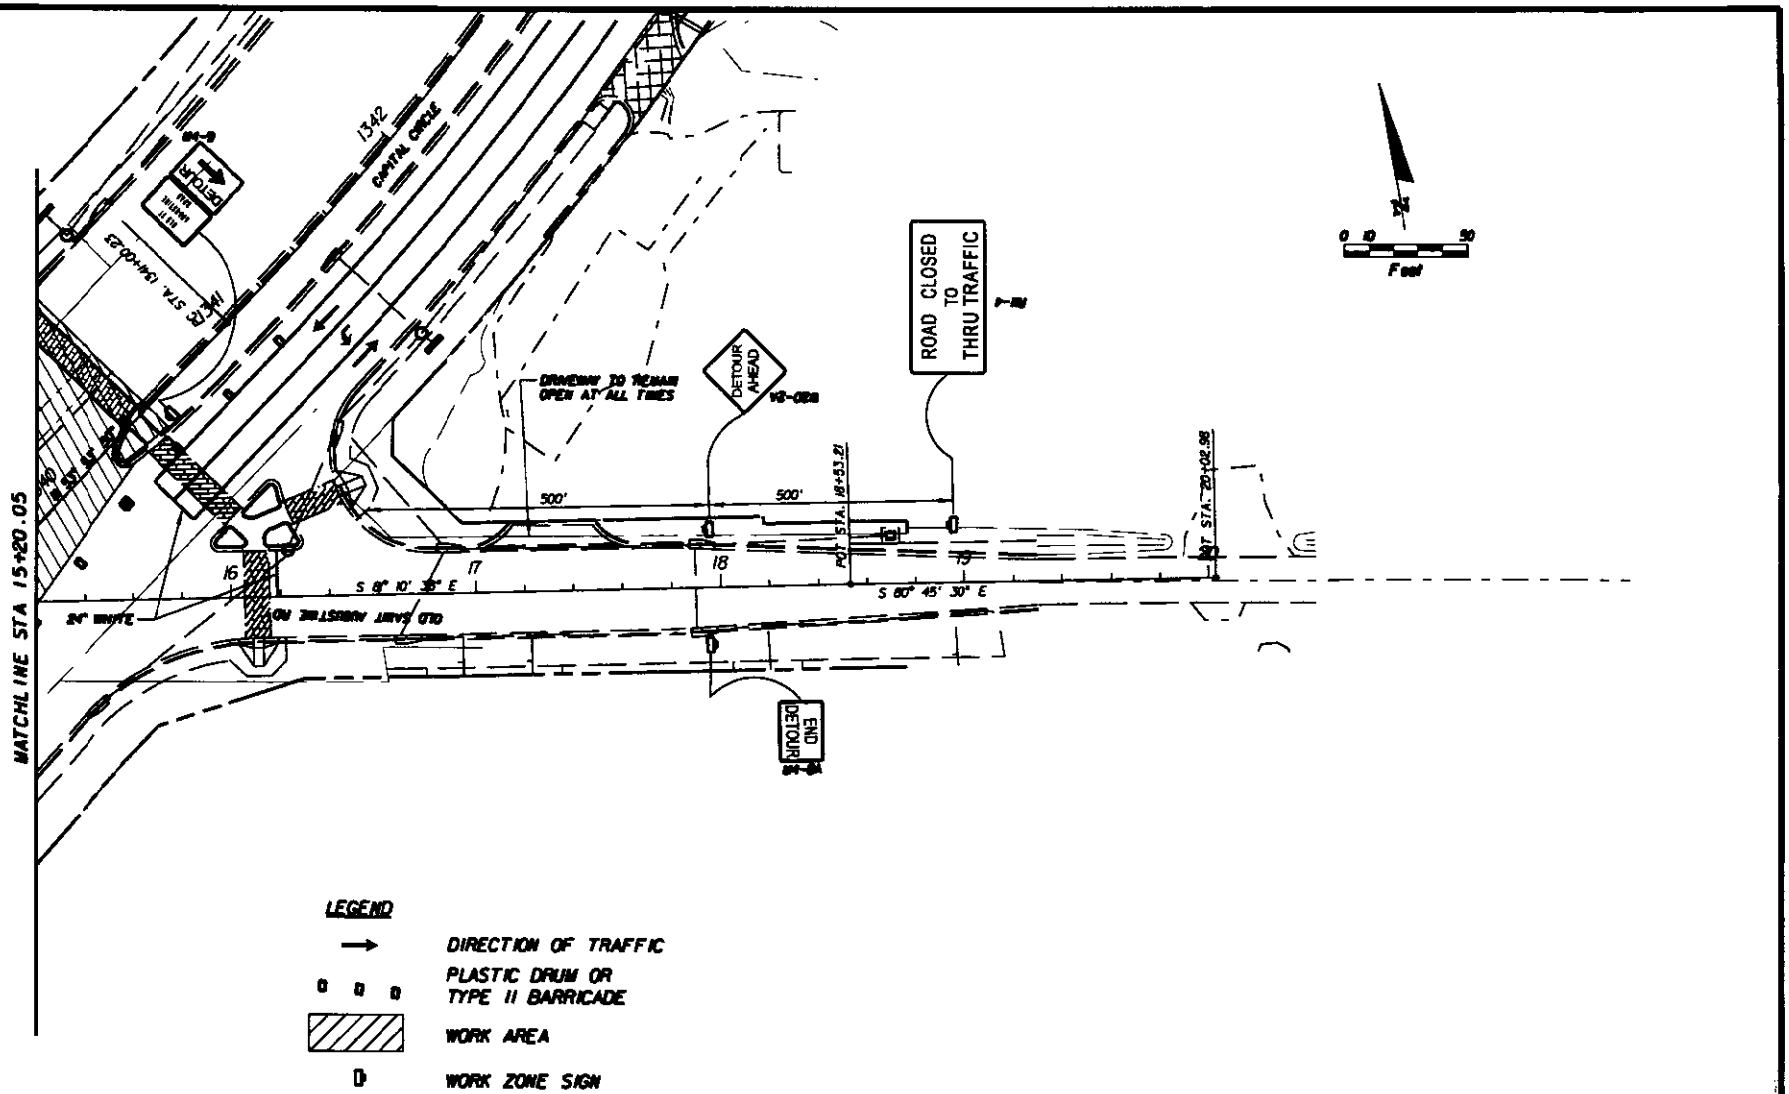

REVISIONS		
DATE	BY	DESCRIPTION

M, Inc and C.W. Roberts, a Joint Venture

C. W. ROBERTS CONTRACTING, INC.
Heavy Construction

Engineer of Record:
PBSJ
Certificate of Authorization No. 24

Alex E. Reiser
P.E. # 45708
7406 Fullerton Street
Suite 350
Jacksonville, FL 32256
(904) 363-6600
www.pbsj.com

CITY OF JACKSONVILLE - DUVAL COUNTY
BLUEPRINT 2000 & BEYOND
INTERGOVERNMENTAL AGENCY

TRAFFIC CONTROL PLANS
SEGMENT 4 - PHASE IIB

SHEET NO. 156

Attachment # 3 Page 2 of 2

20